



Revisions:

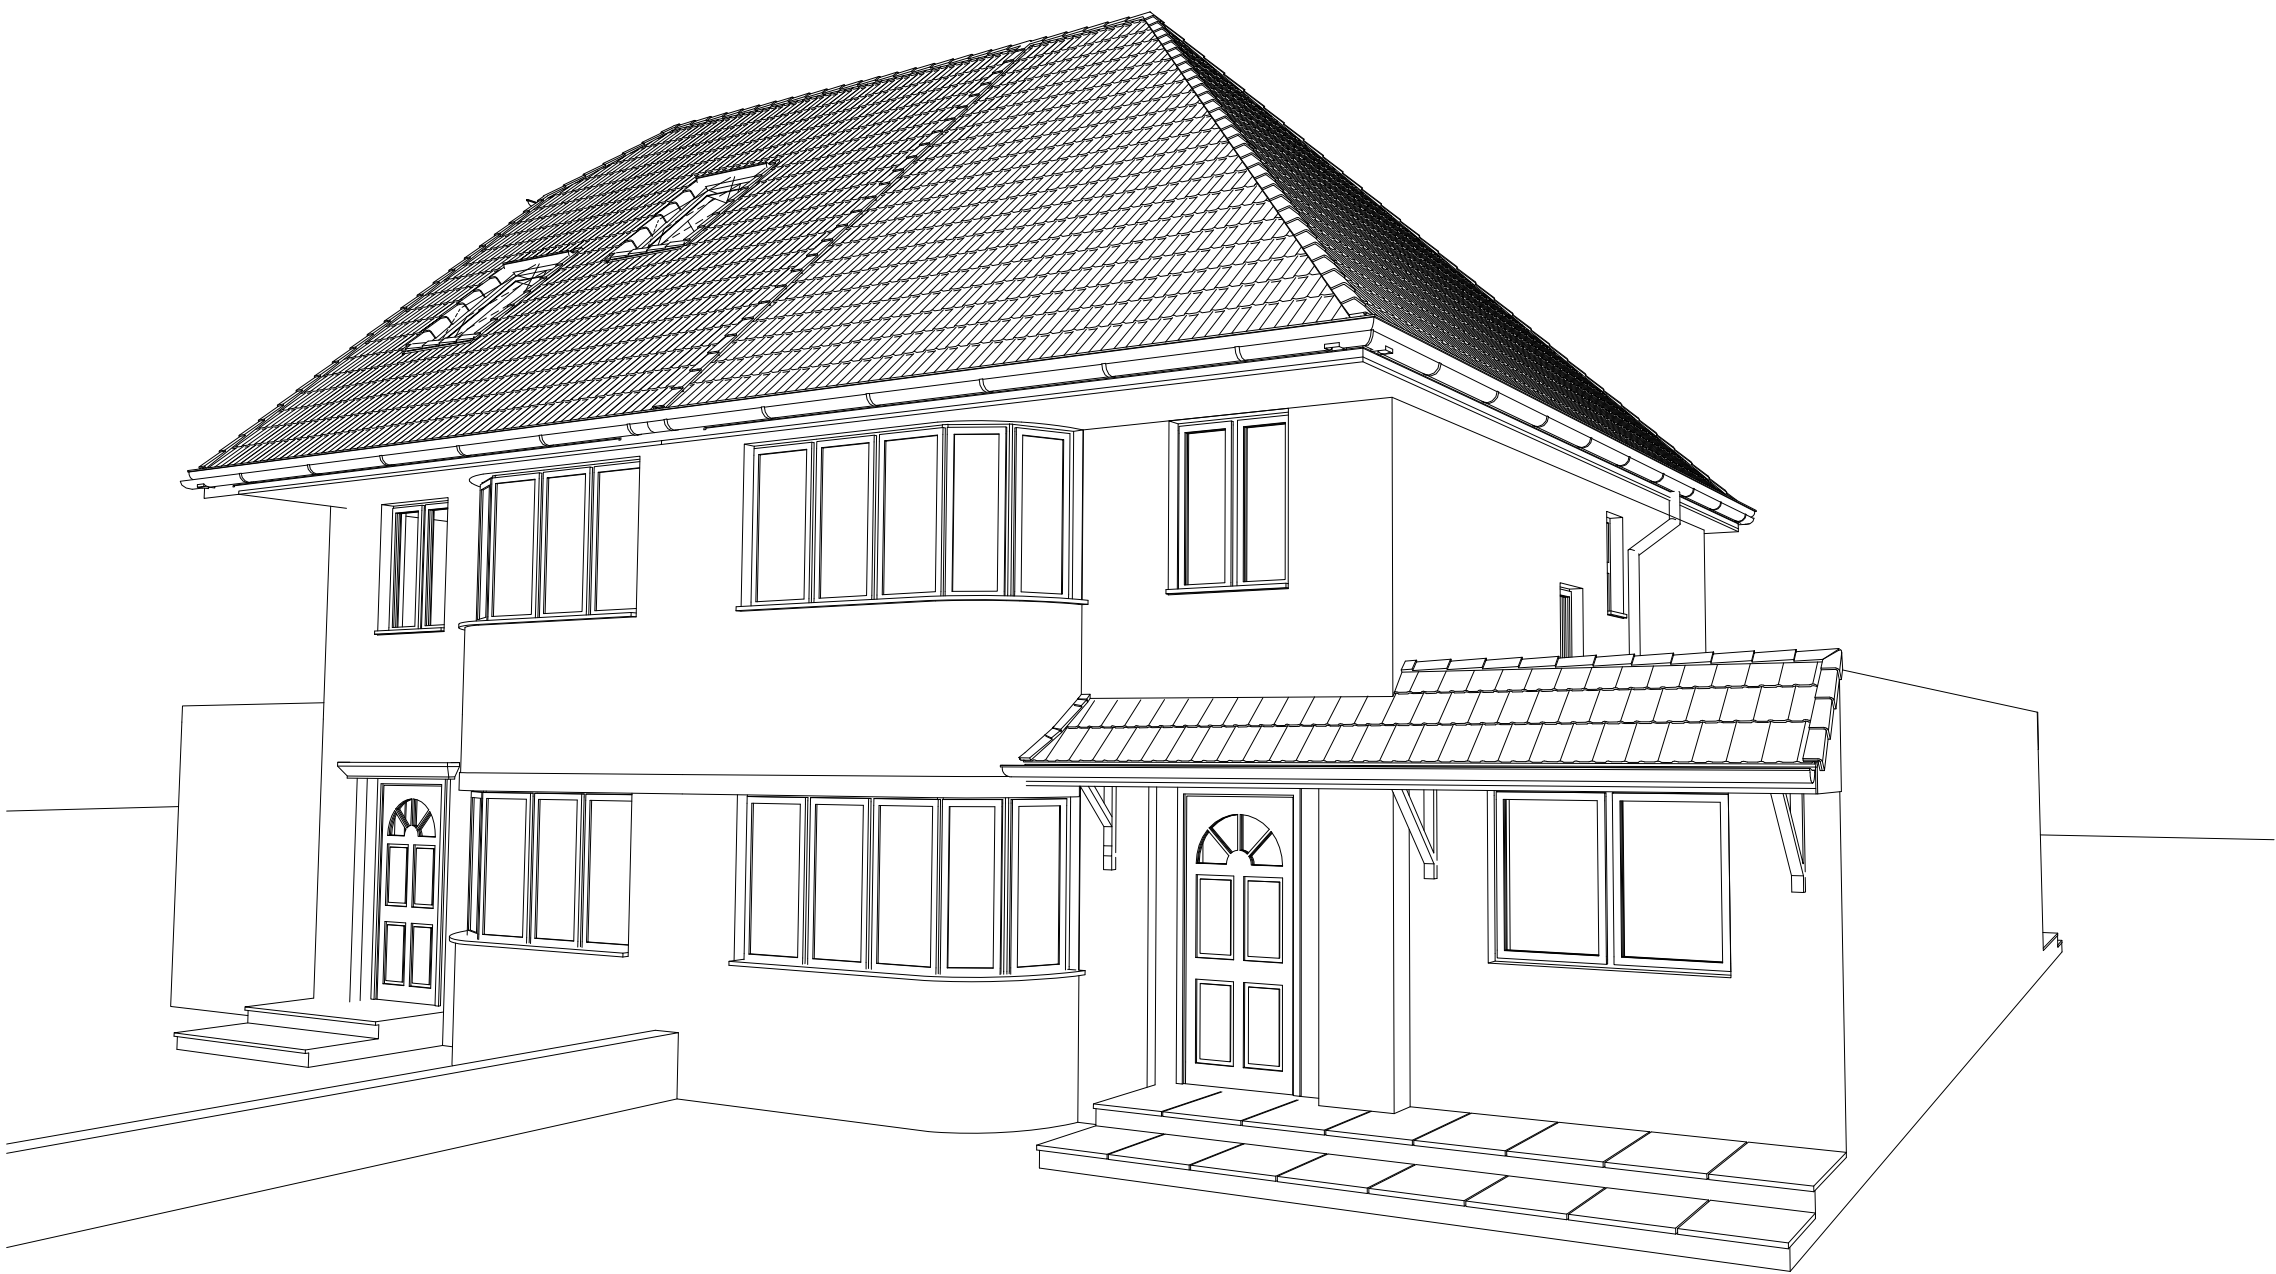

VIEW SOUTH-EAST FACING ELEVATION

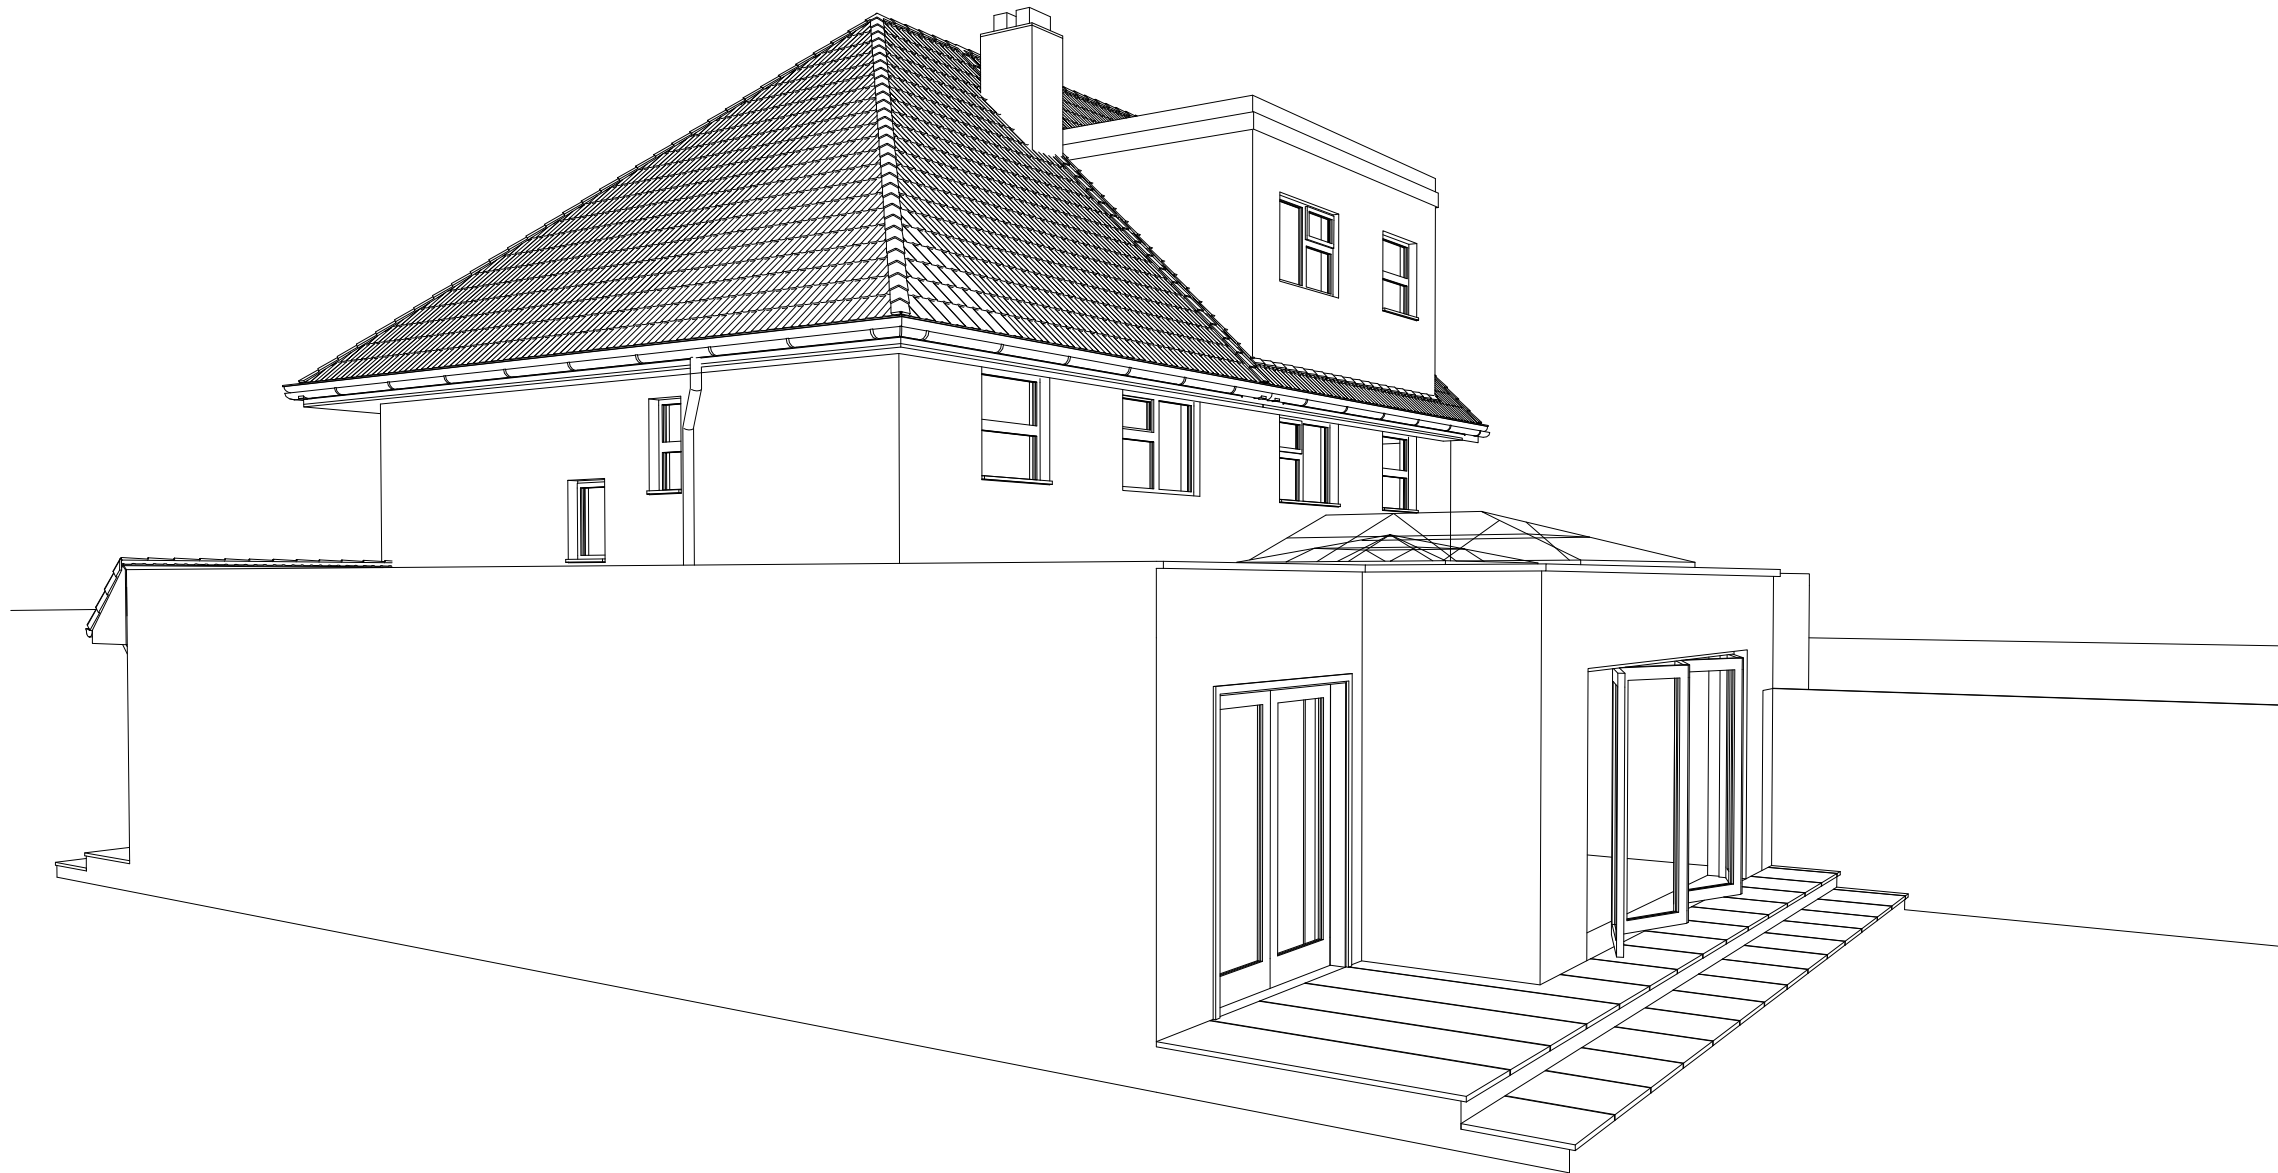

VIEW NORTH-EAST FACING ELEVATION



VIEW NORTH FACING ELEVATION



VIEW NORTH FACING ELEVATION

jjr designs
Suite 2b
Church House,
94 Felpham Road
Felpham
West Sussex,
PO22 7PG
TEL: 01243 822081

Architectural Services
Planning
Building Regs
On Site Supervision
Landscape Design

e-mail: info@jjrdesigns.com

Client:
MR & MRS HARRISS

Project:
31, MERRION AVE
BOGNOR REGIS, PO22 9DF

Drawing Title:
PROPOSED 3D 01

Issue status:					
Outline proposals	☐	Production information	☐	Scheme design	☐
Tender drawing	☐	Detail design	☐	Contract drawing	☐
Scale:	Drawn:	Checked:	Approved:	Date:	
	V. Botezat	R. Stefonski		15.05.2018	
Job No:	Drawing No:		Revision:		
1339	105				