




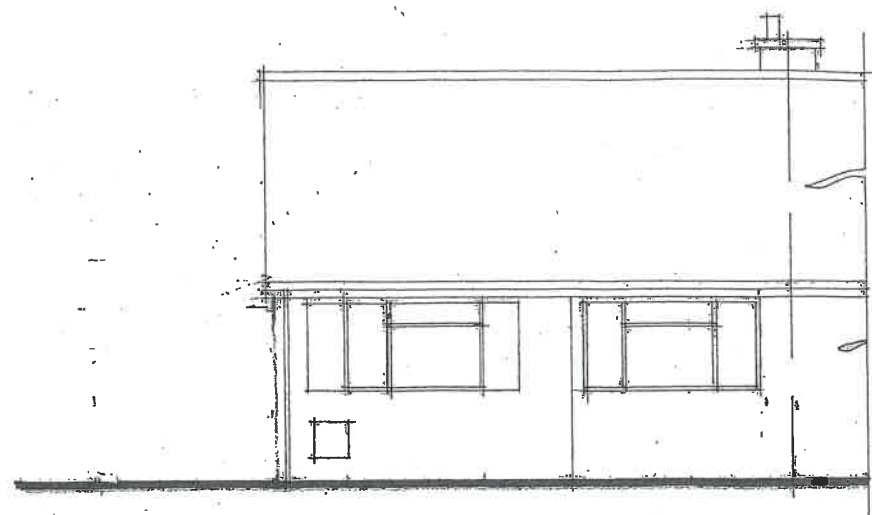


FRONT ELEVATION - EXISTING

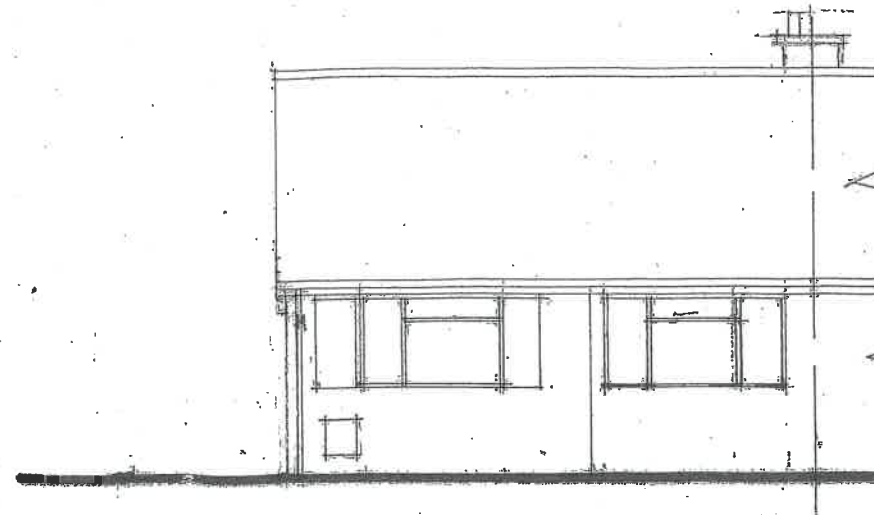


FRONT ELEVATION - PROPOSED

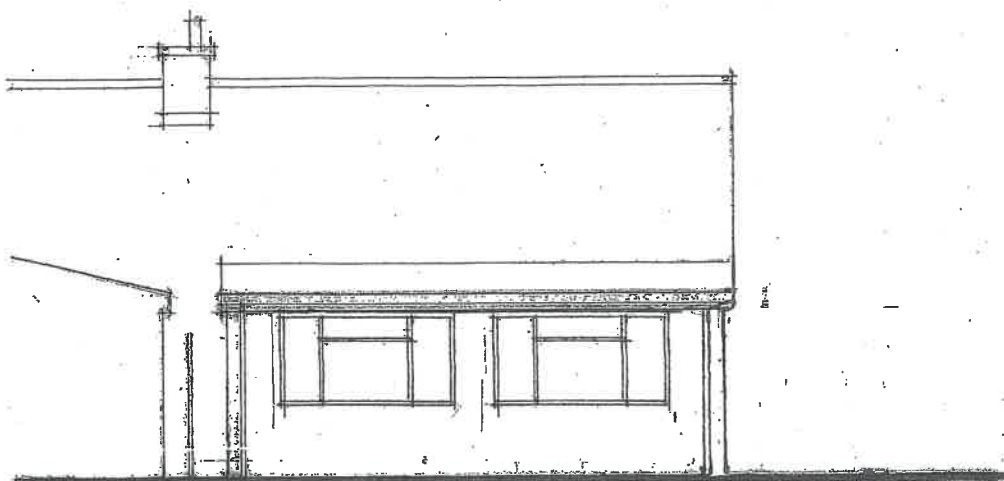


BACK ELEVATION - PROPOSED

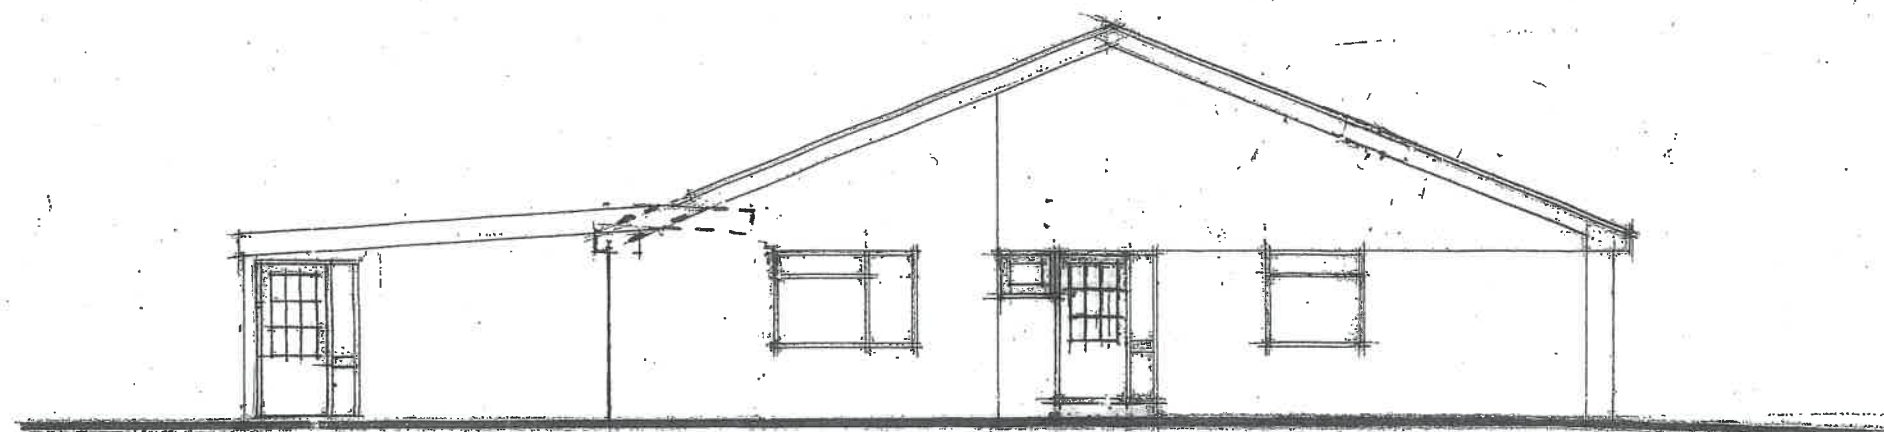

SIDE ELEVATION - PROPOSED

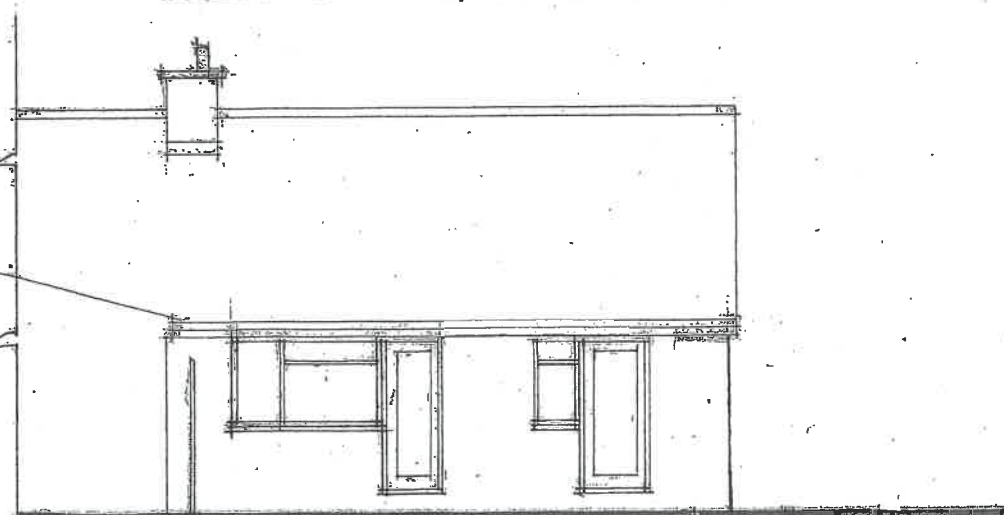

BACK ELEVATION - EXISTING

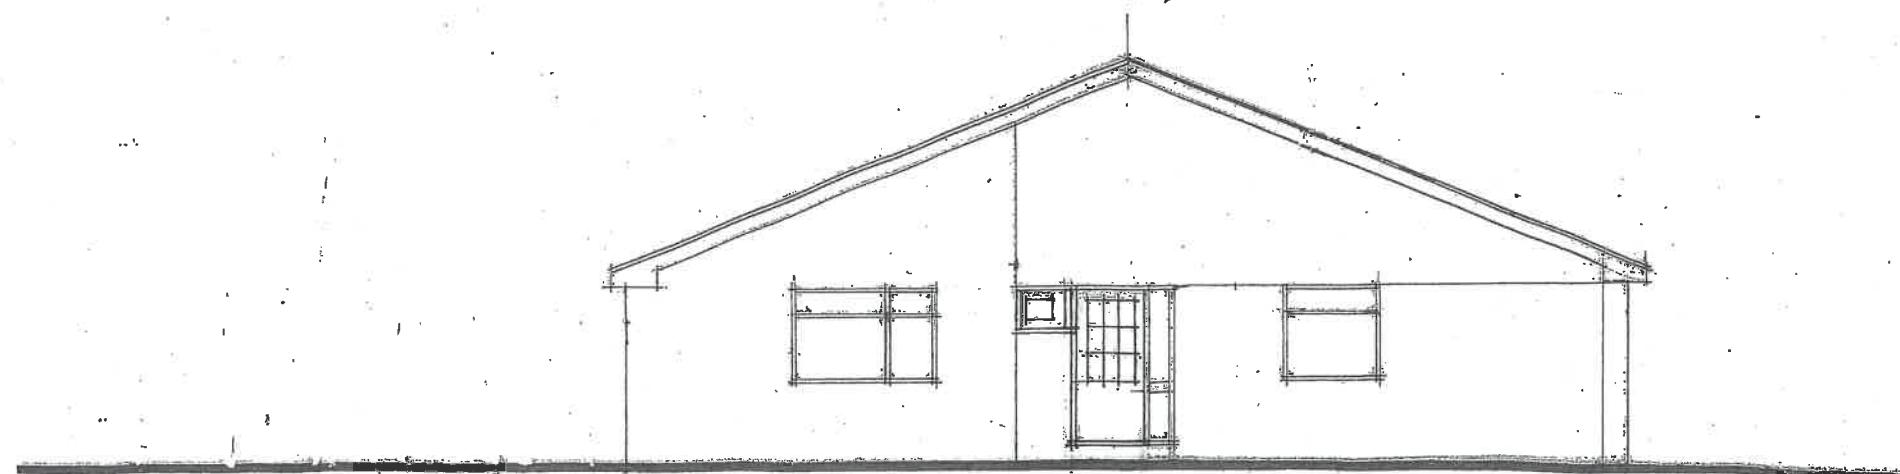

SIDE ELEVATION - EXISTING

PROPOSED EXTENSION
4, HIGHCROFT CRESCENT. BOYNOR REGIS. SUSSEX.

SCALE: /
DATE: /

