


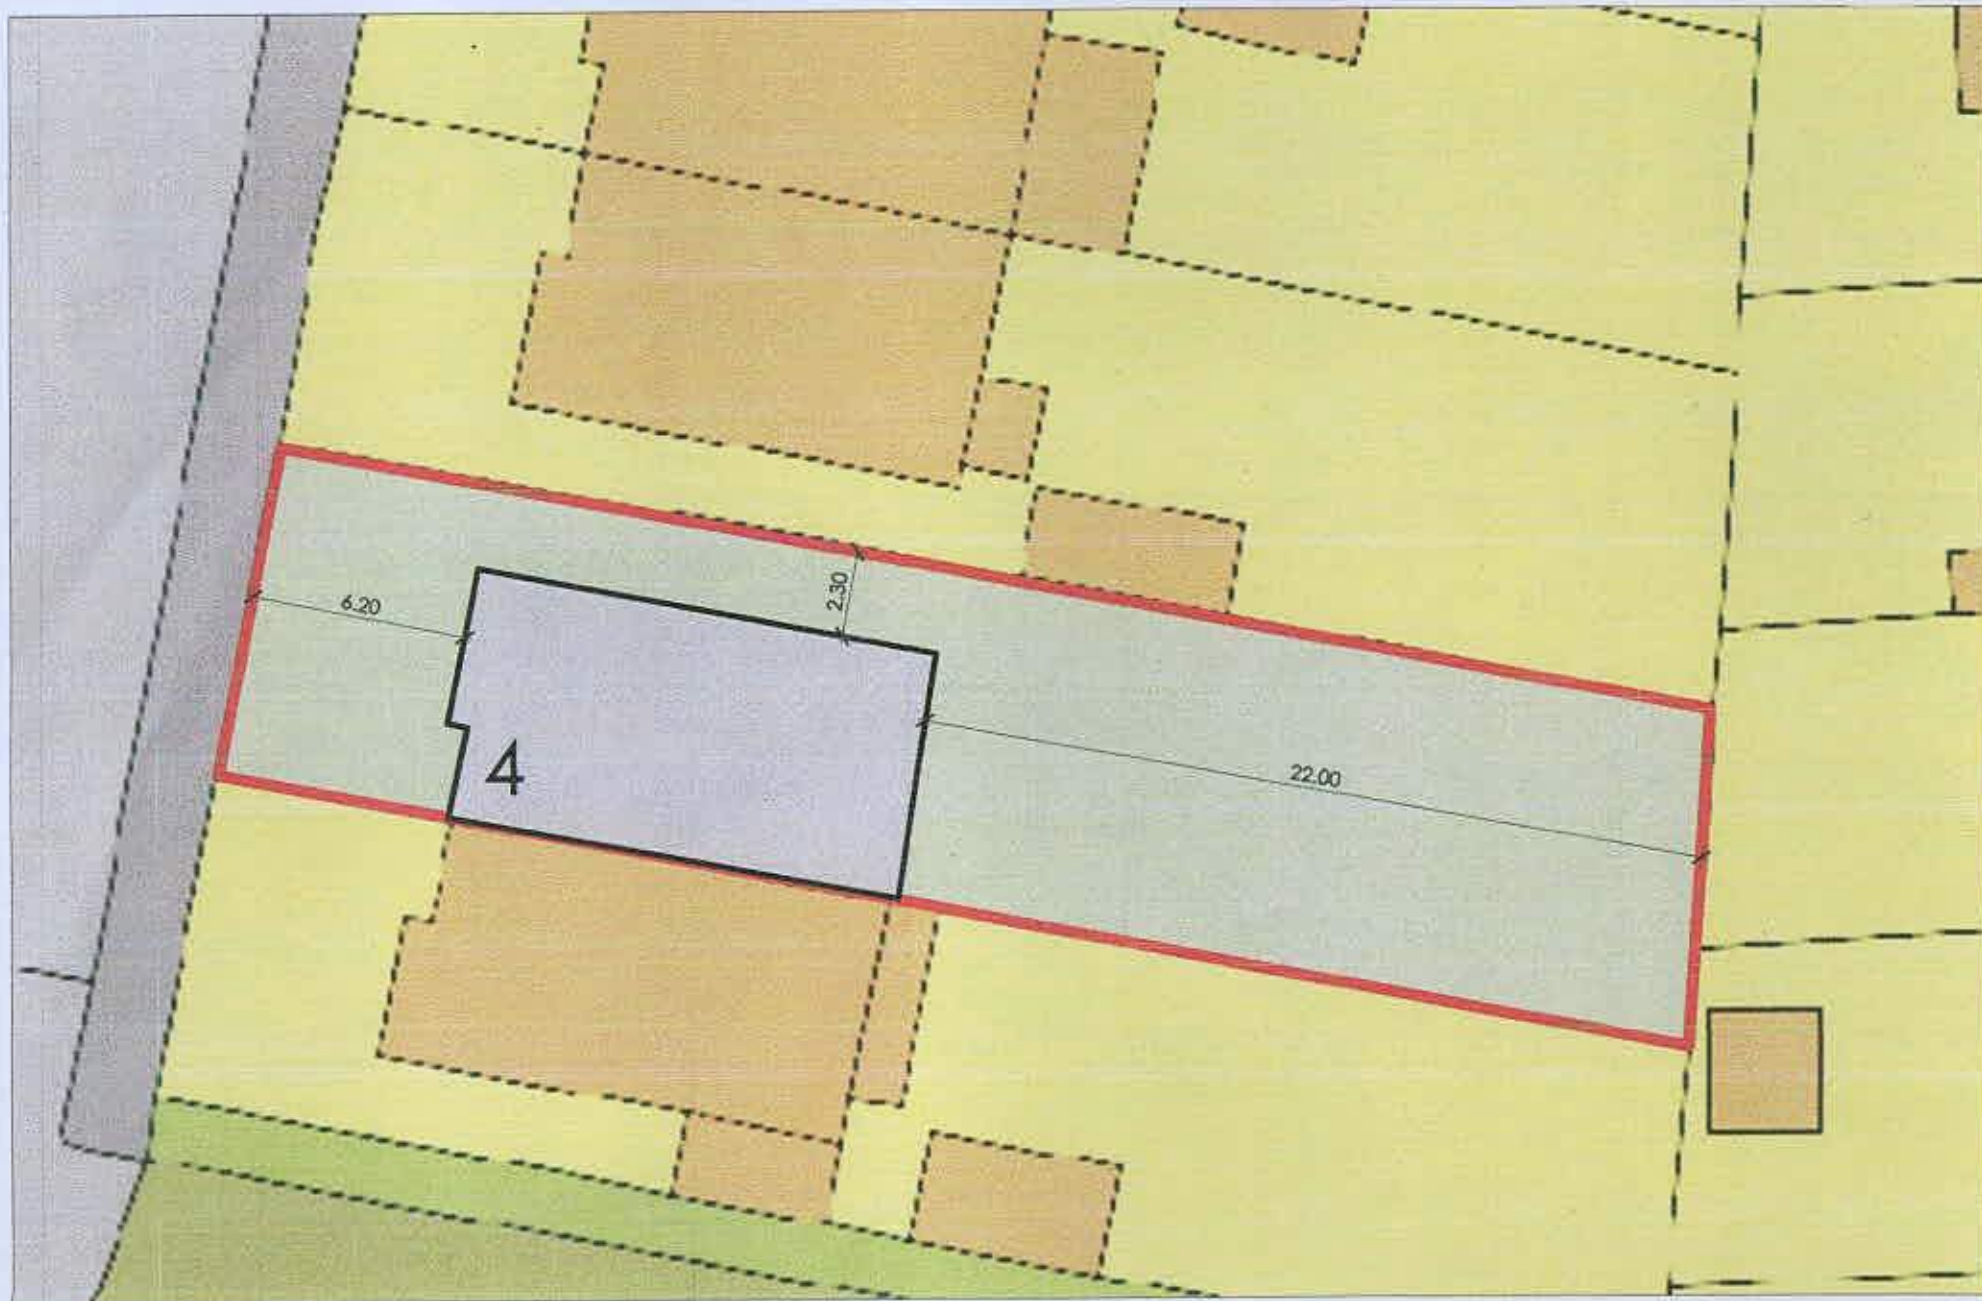

1 Existing Plan

1:200 @ A4



project:
**4, Highcroft Crescent, Bognor
Regis, West Sussex, PO22 8DH**

date: 03/04/2019
drawn by: SAM