




project:

4, Highcroft Crescent, Bognor
Regis, West Sussex, PO22 8DH

date: 24/04/2019
drawn by: SM

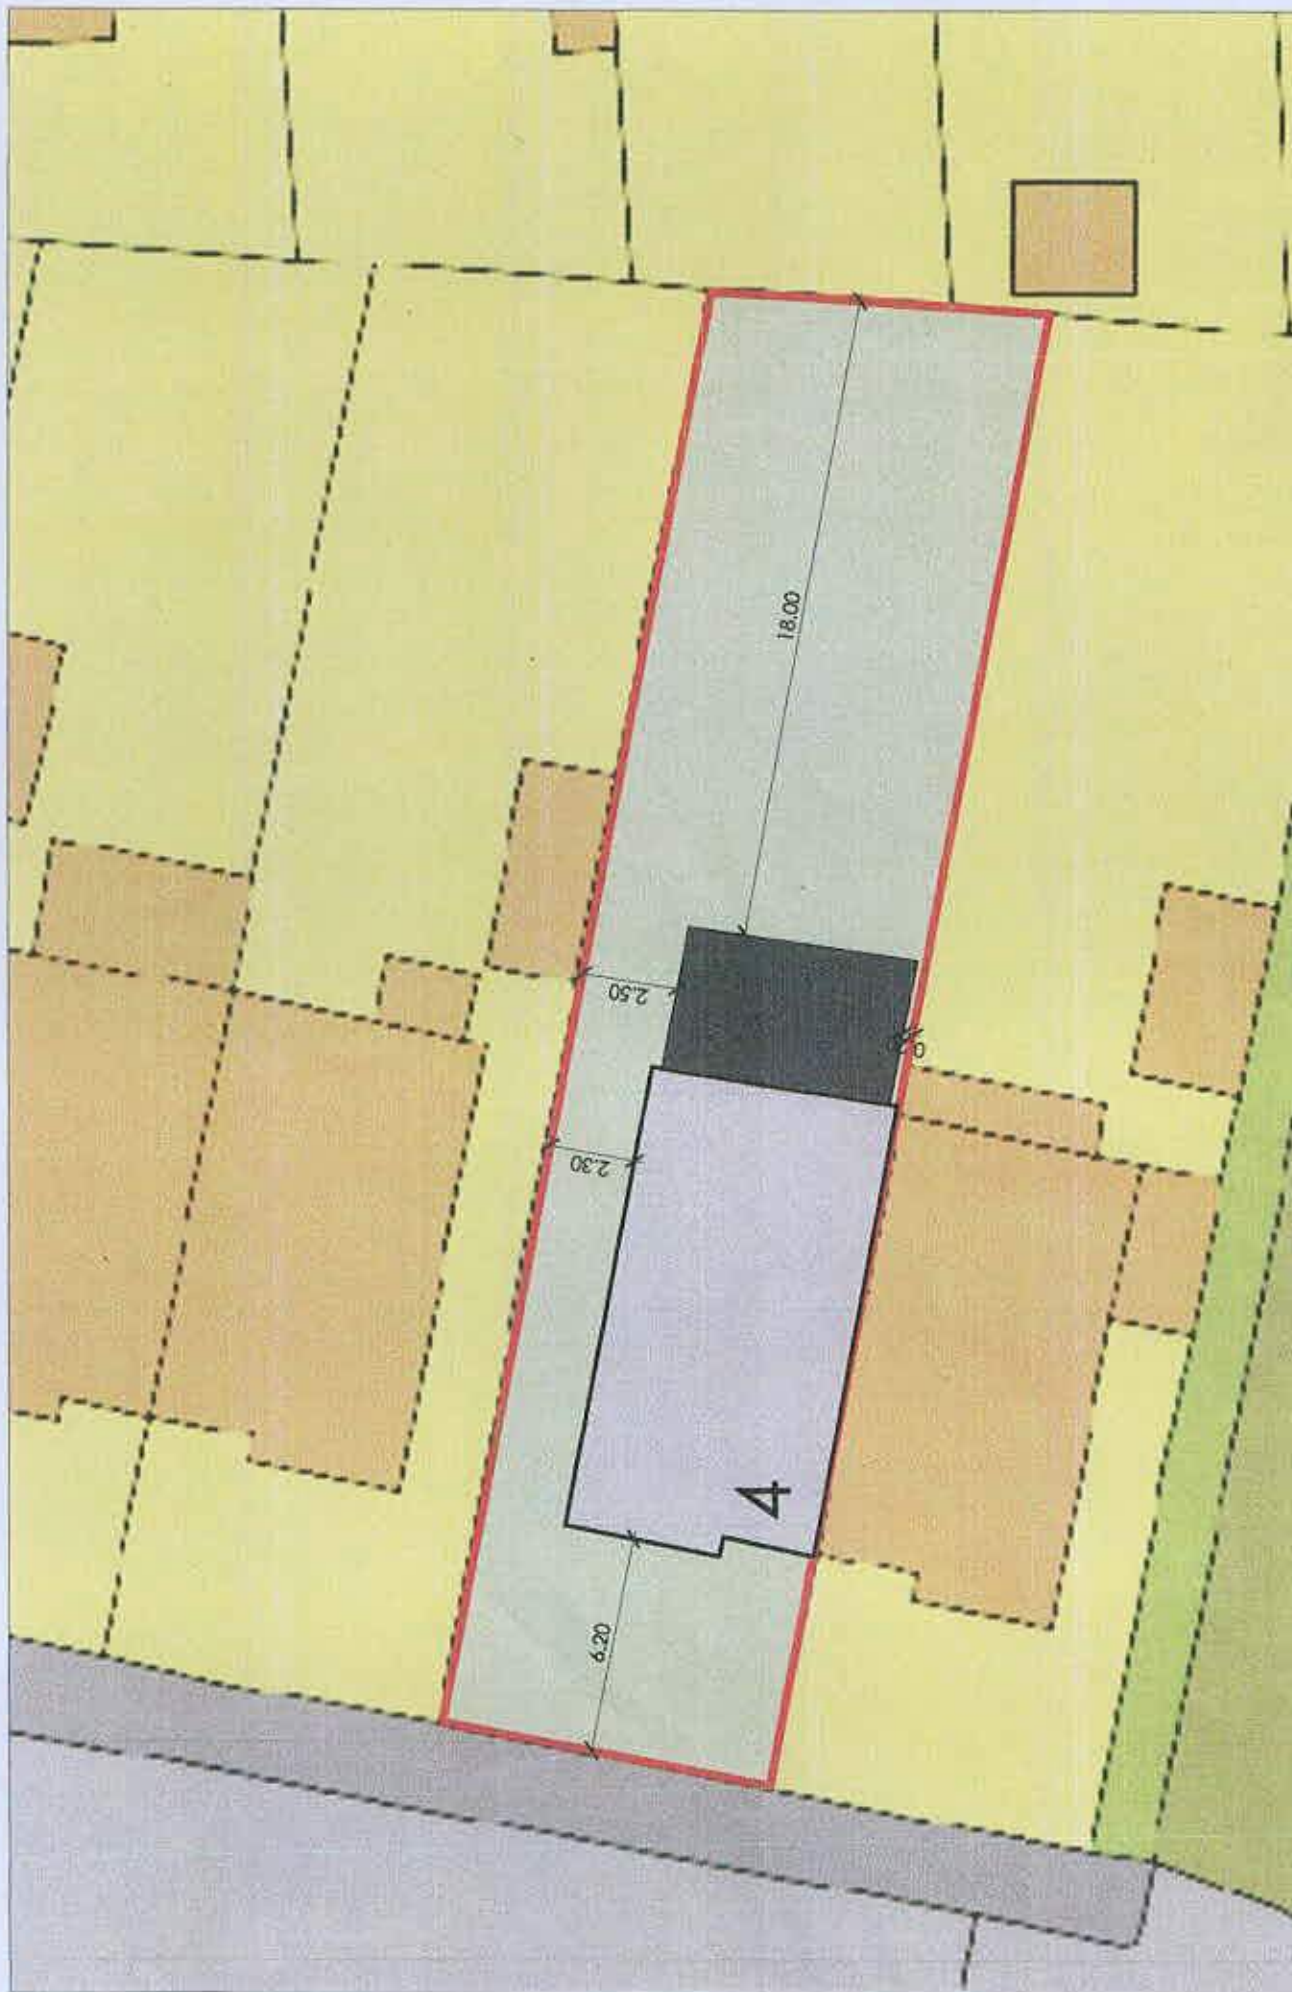

1 Proposed Plan

1:200 @ A4