




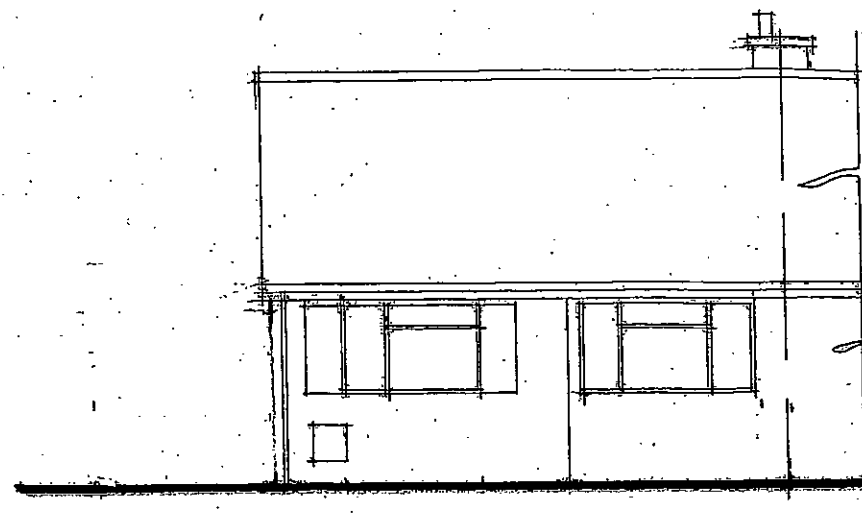


FRONT ELEVATION - EXISTING

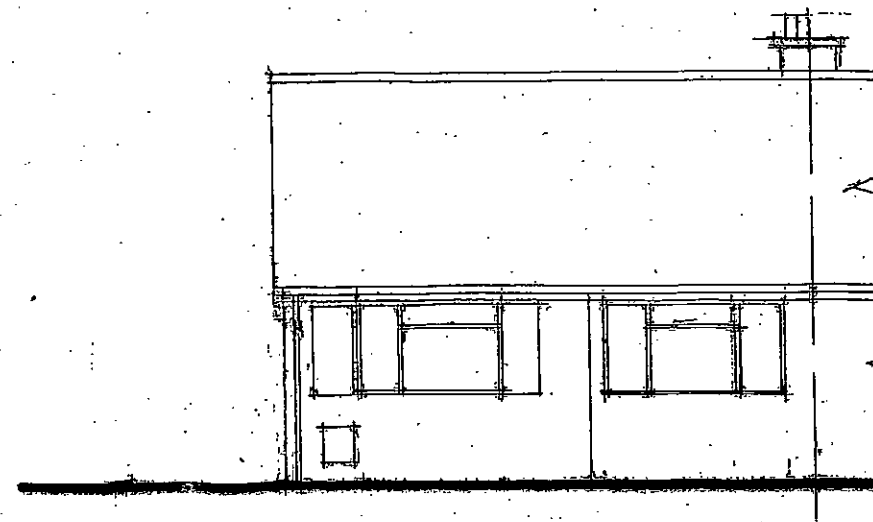


FRONT ELEVATION - PROPOSED

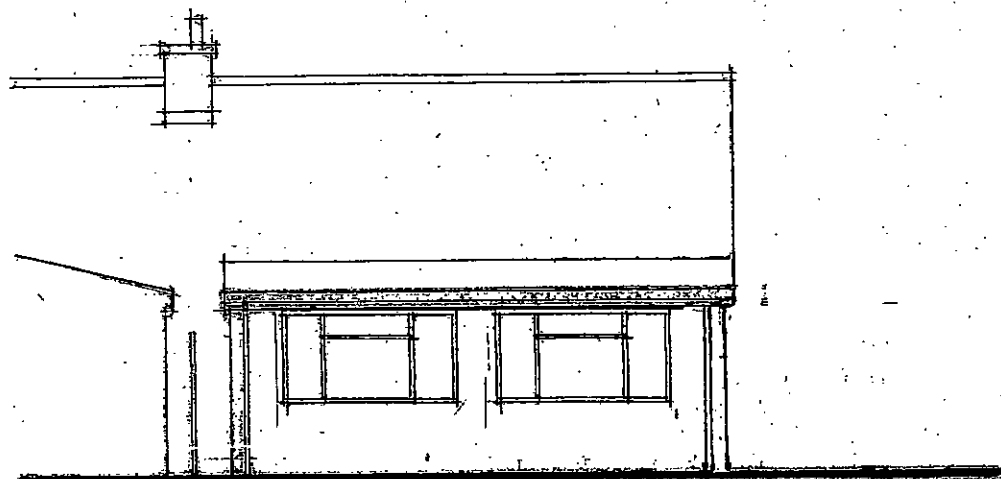


BACK ELEVATION - PROPOSED

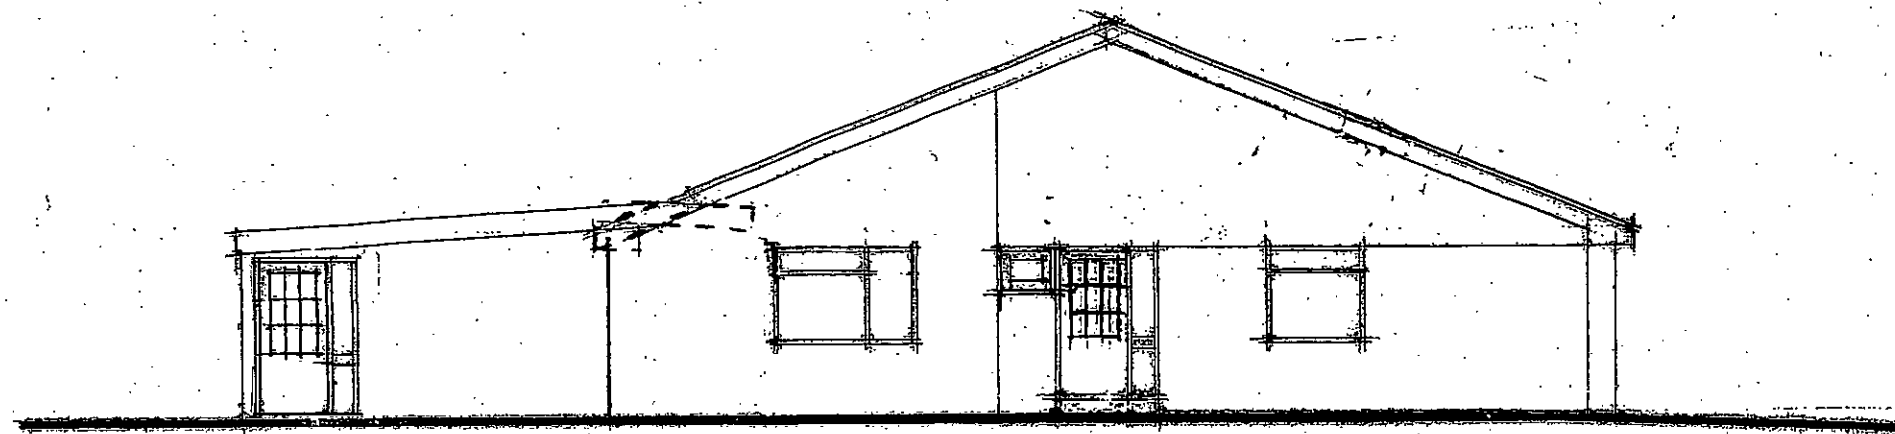

SIDE ELEVATION - PROPOSED

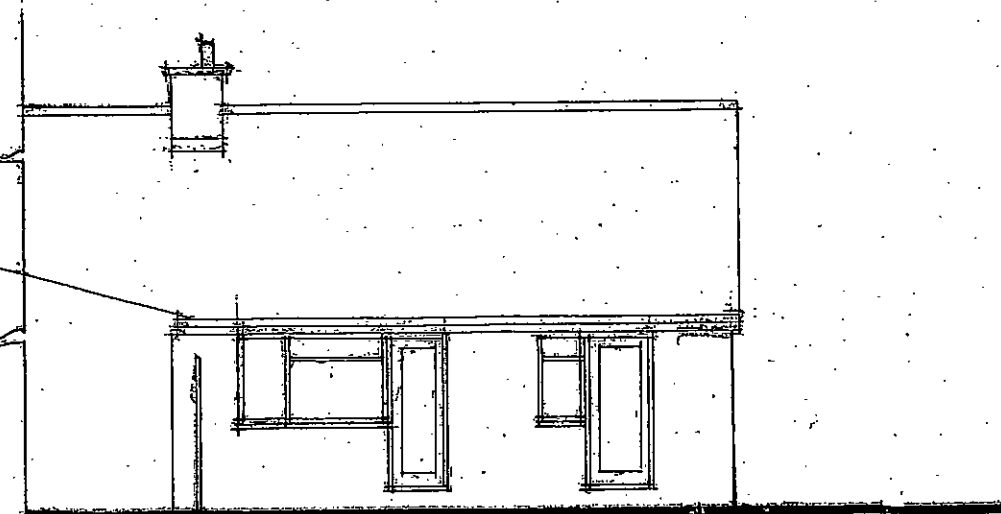

BACK ELEVATION - EXISTING

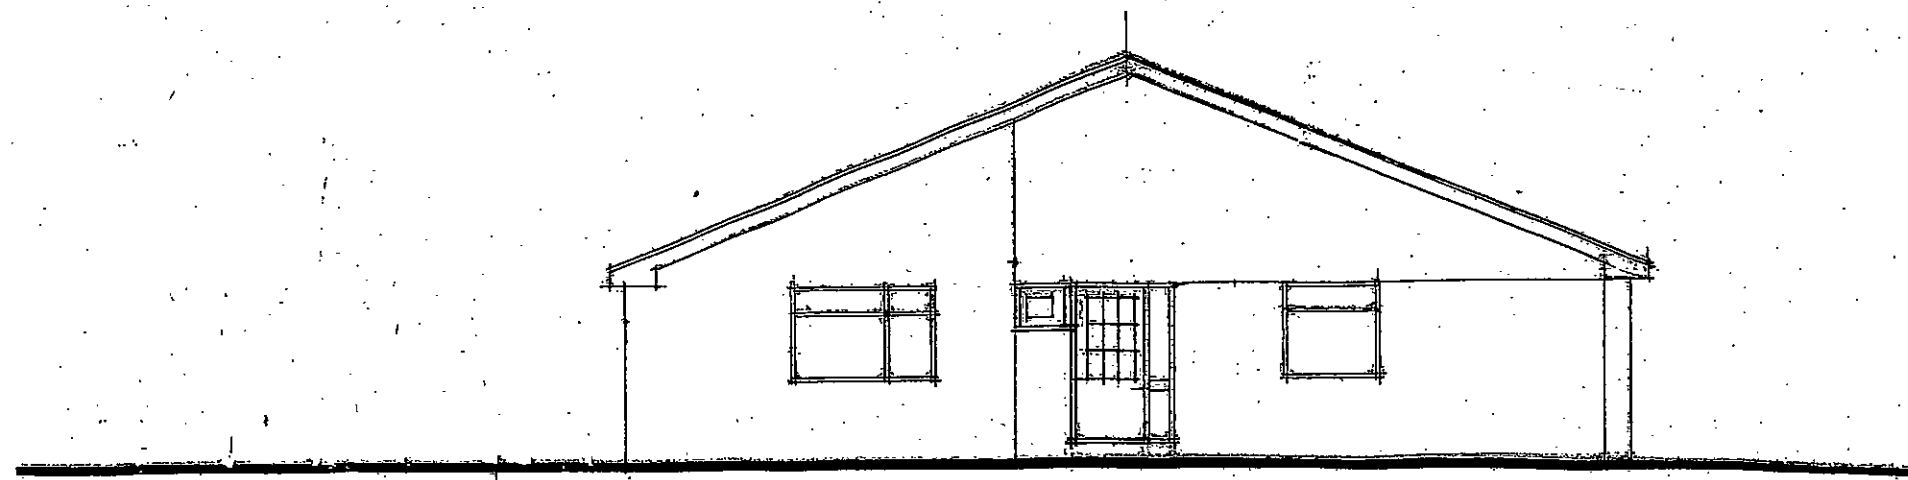

SIDE ELEVATION - EXISTING

PROPOSED EXTENSION

4, HIGHCROFT CRESCENT. BOGNOR REGIS. SUSSEX.

SCALE: / 1:100 @ A3

DATE /