



Current Plan View

Scale: 1:200

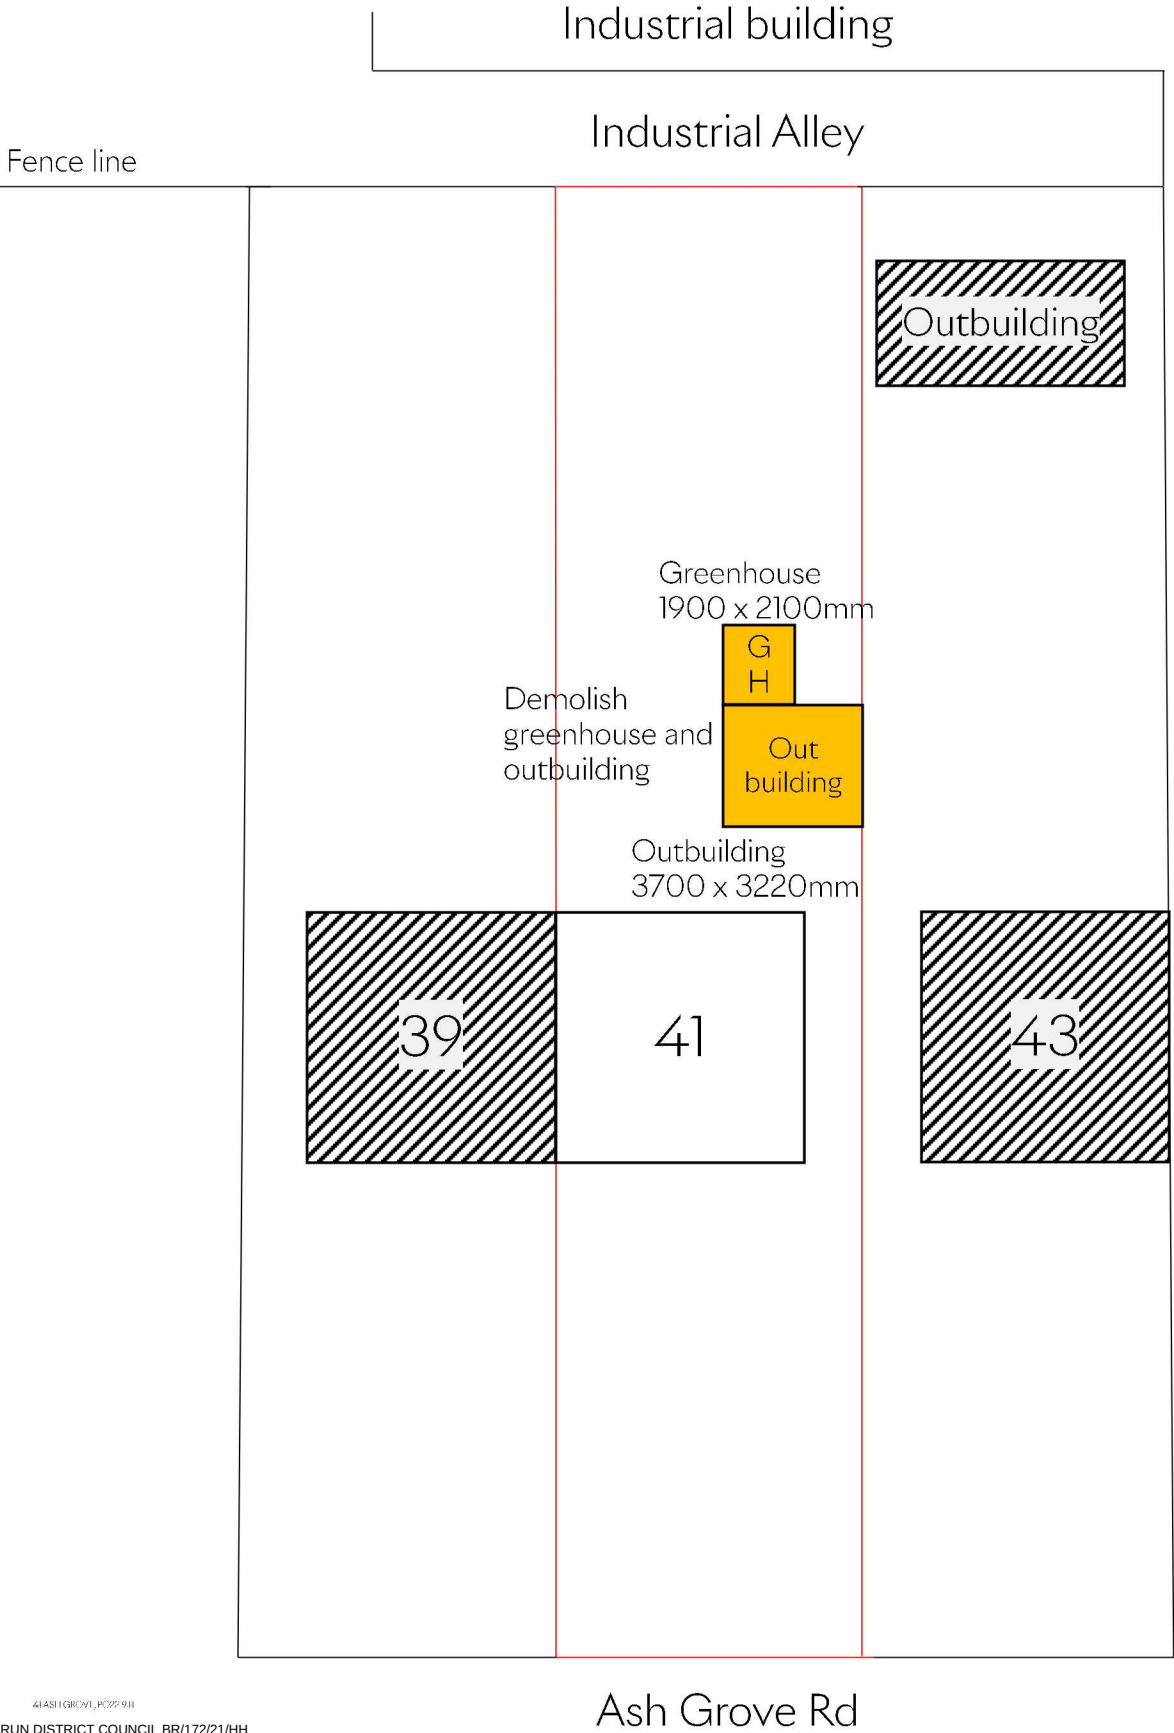

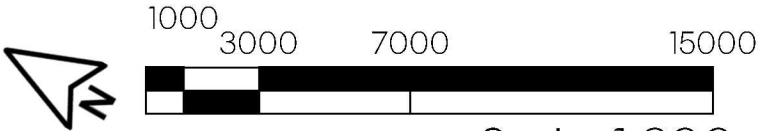

Current Plan View

Scale: 1:200

