


Planning Permission Application

Side Elevation - Initial Condition

Ground level was
above wooden
fence panel
resulting in fence
rot and earth falling
into industrial alley



Industrial Alley

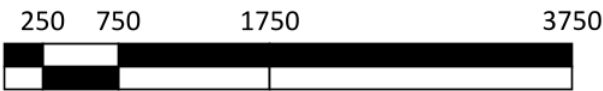

Scale: 1:50

Planning Permission Application



Side Elevation - Proposed Plan

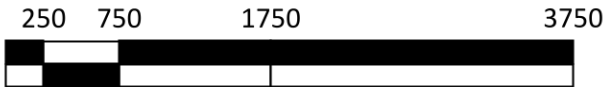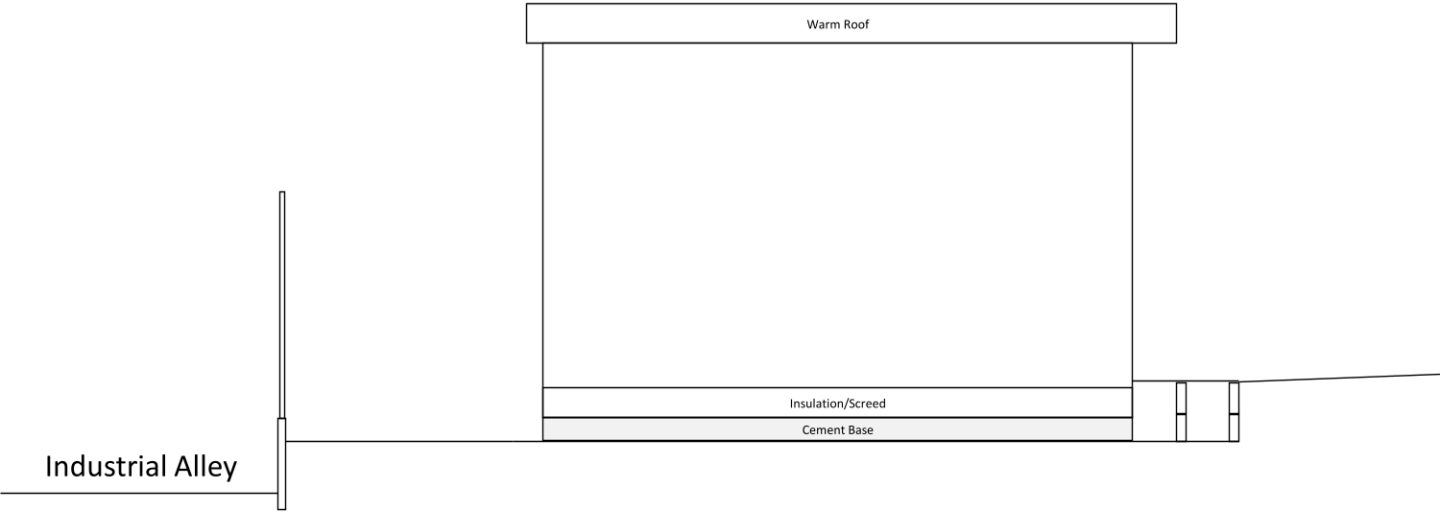

Scale: 1:50

Planning Permission Application



Side Elevation - Proposed Plan

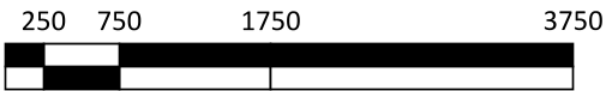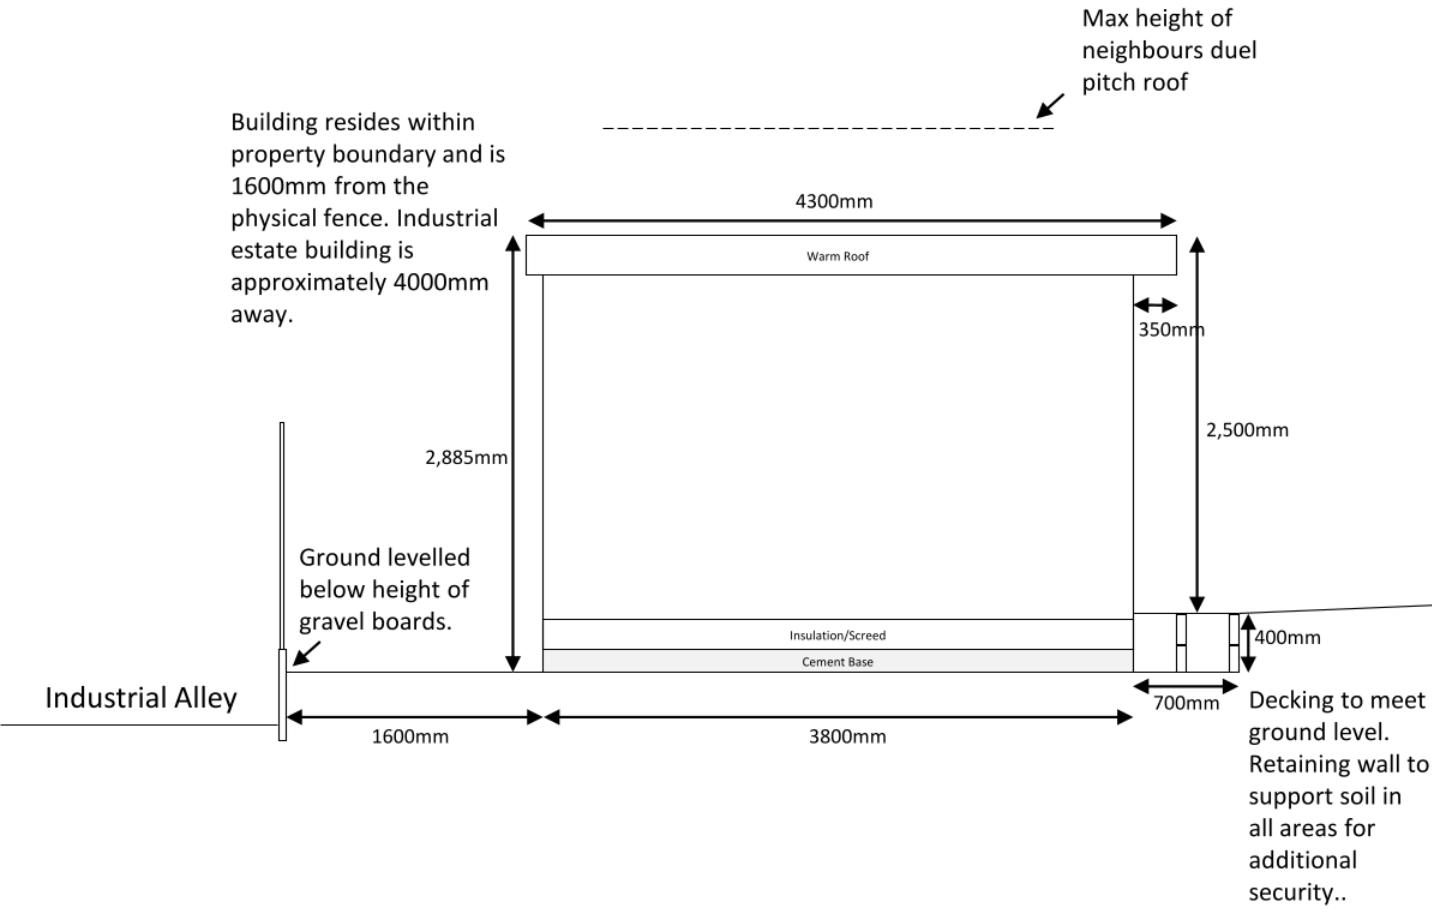

Scale: 1:50

Planning Permission Application


Front Elevation - Proposed Plan

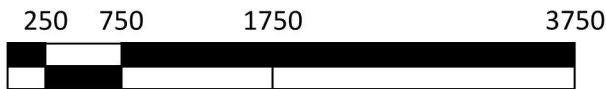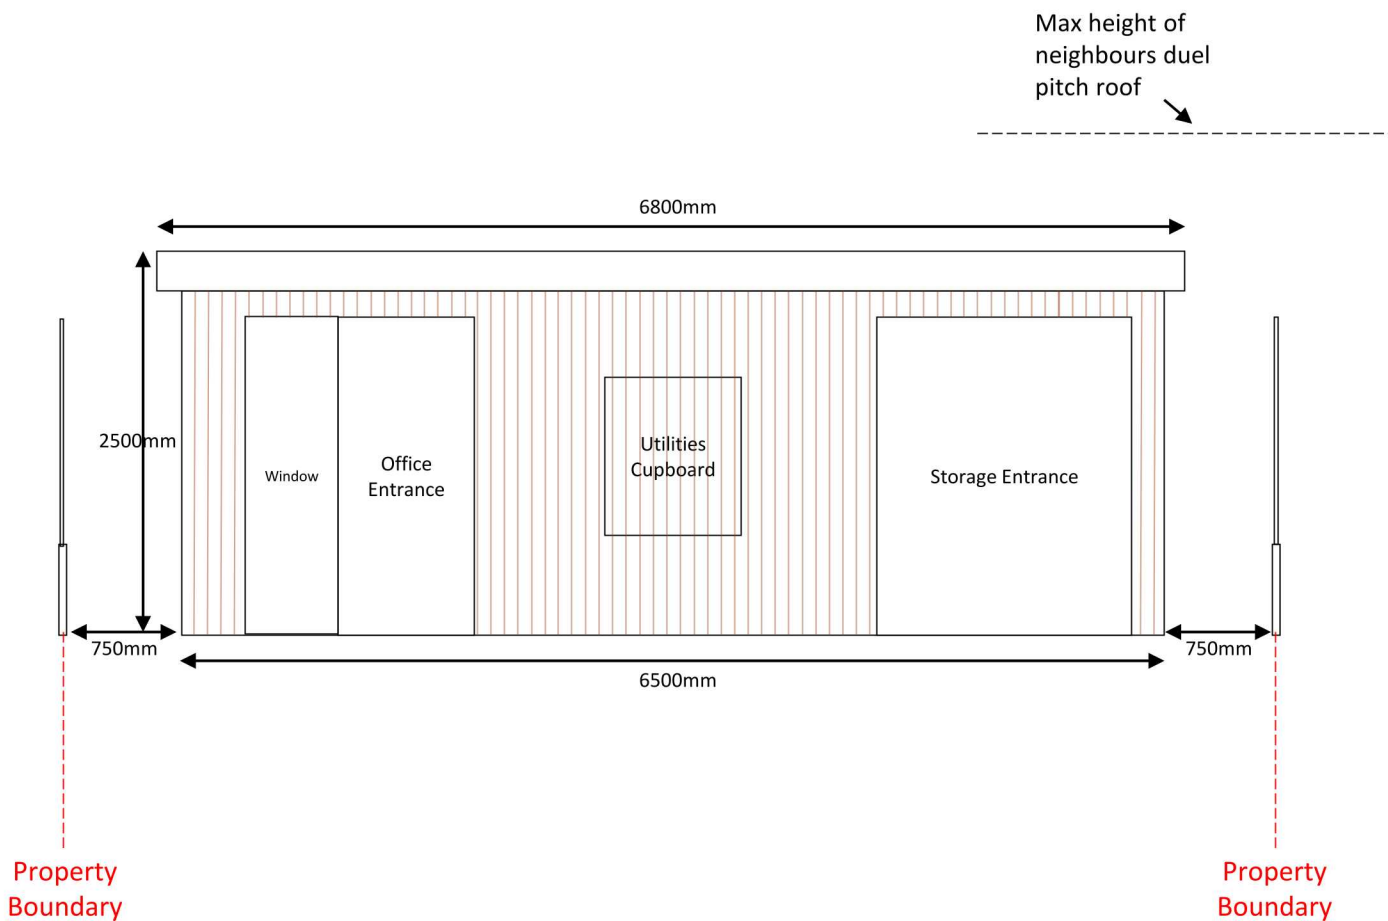

Scale: 1:50

Planning Permission Application

Proposed Plan

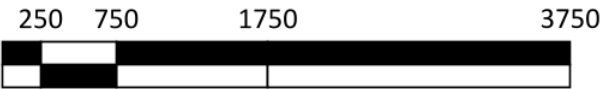

Scale: 1:50

Planning Permission Application

Example Finishes

The images below are **EXAMPLES** of how the proposed building will look with regards to materials utilised.

