


ARUN DISTRICT COUNCIL		
No.	BR	17307
RECEIVED 24.5.07		

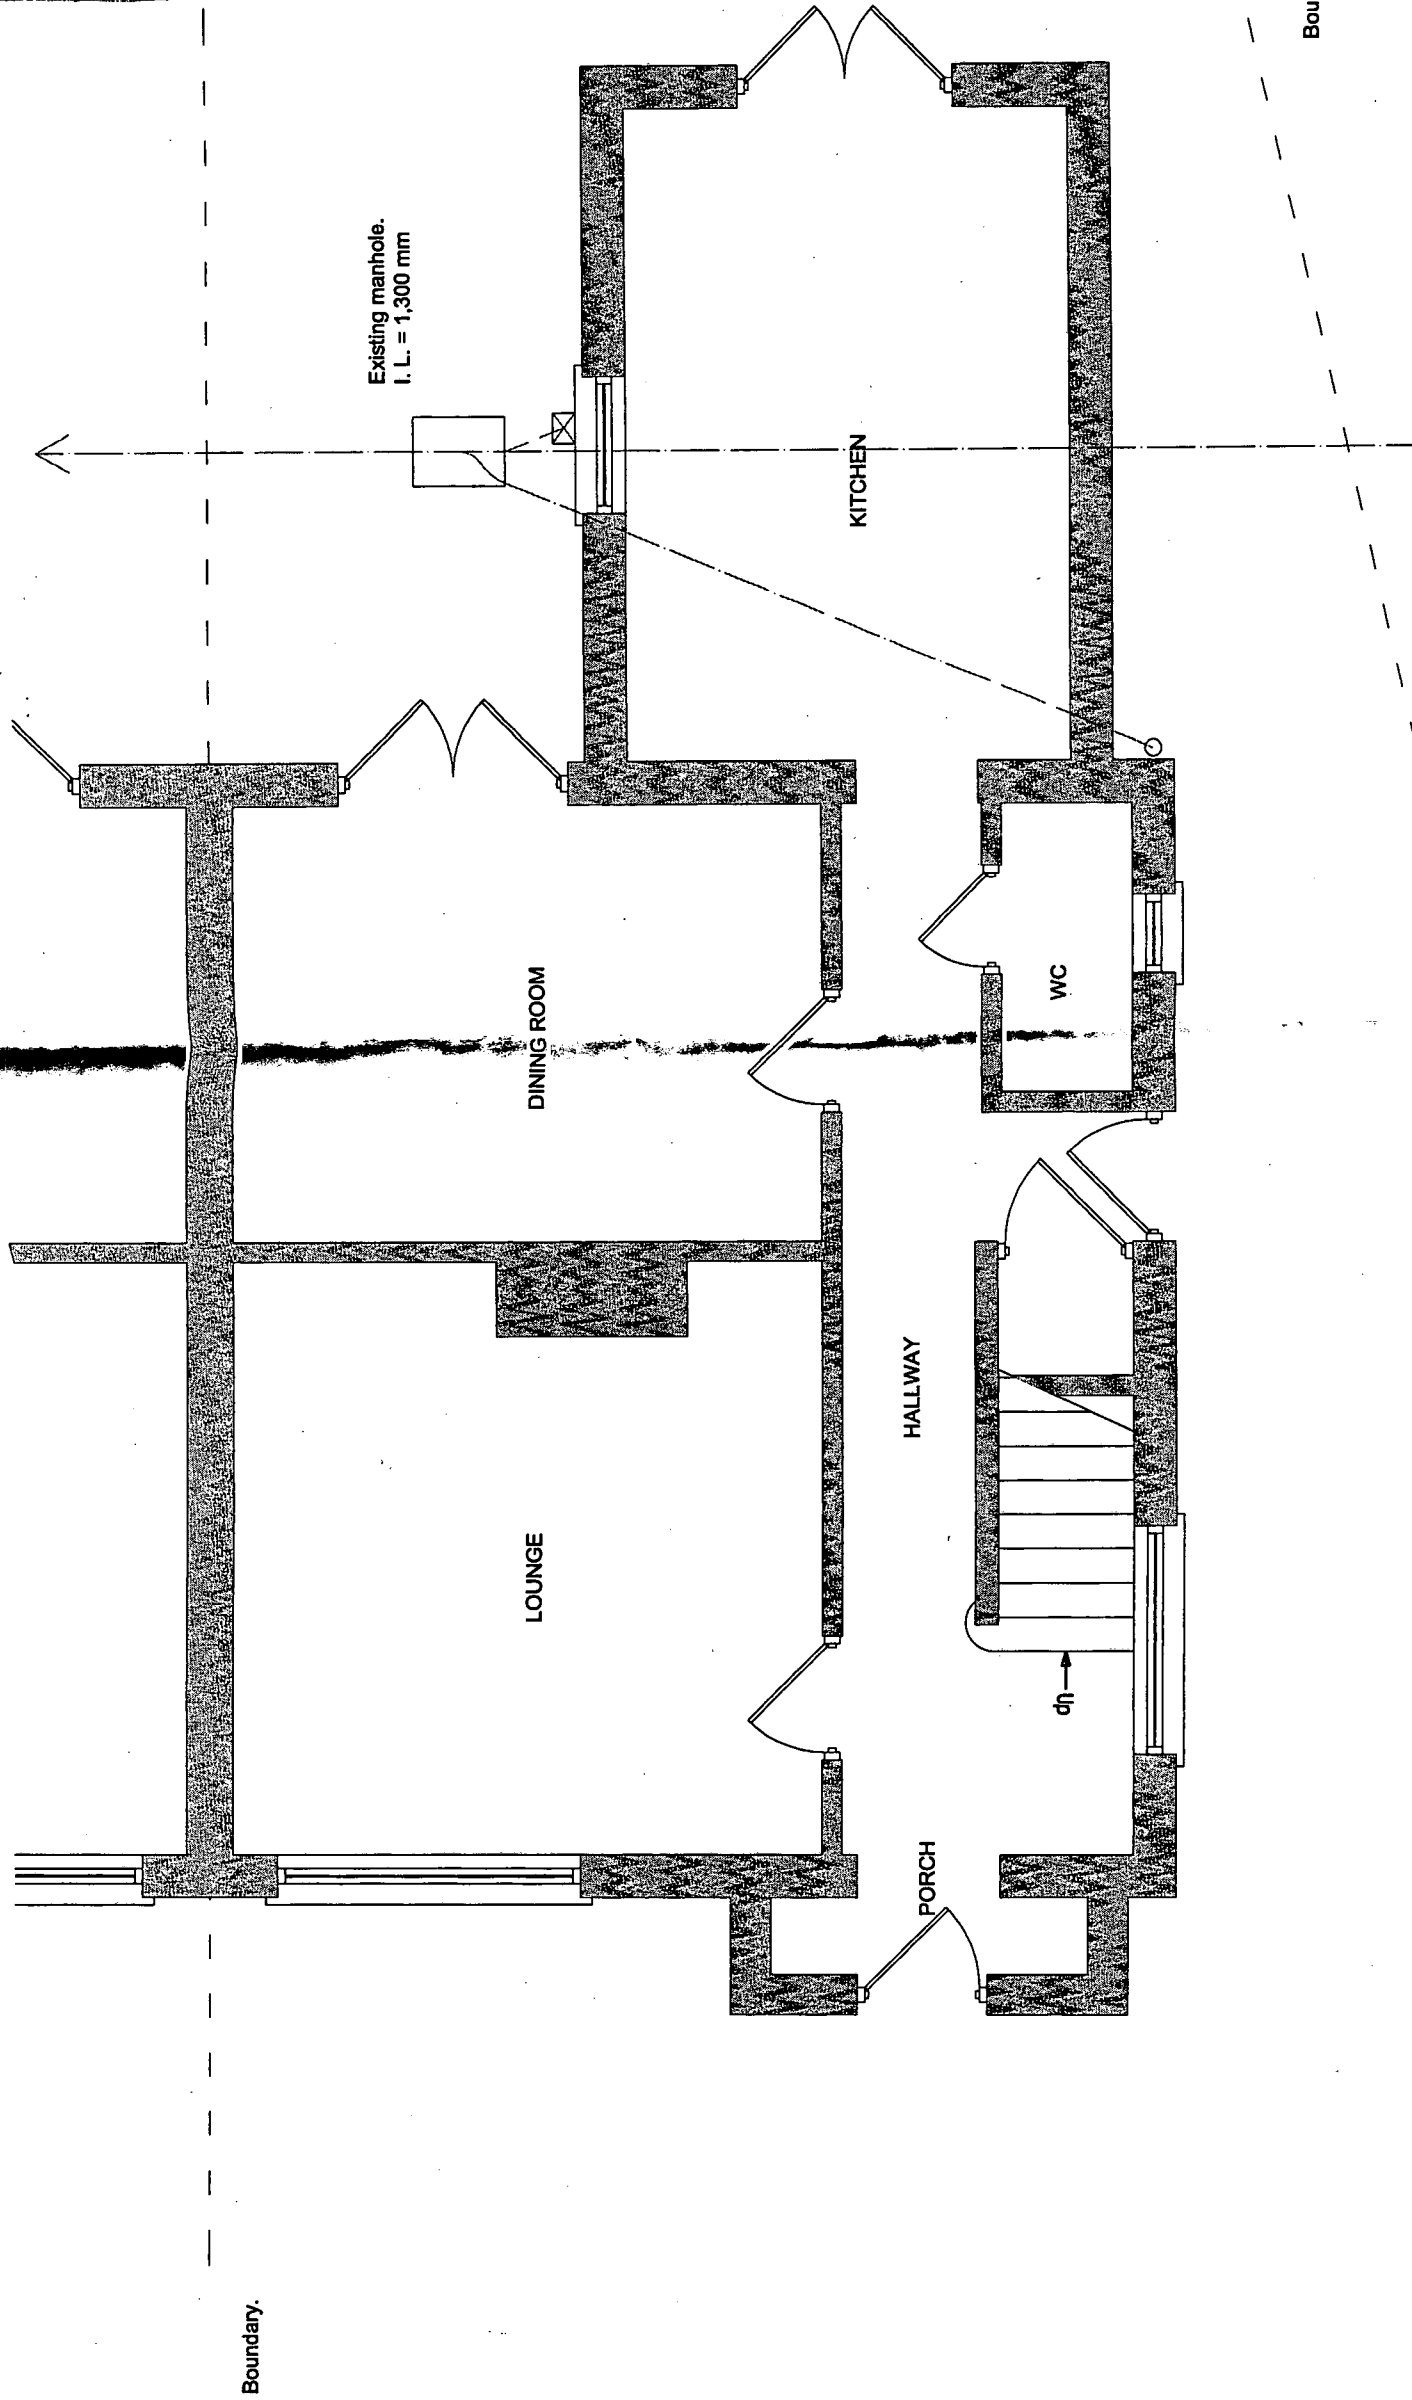

SUSSEX BUILDING CONSULTANCY LIMITED	SBCl
9 CHESTNUT GROVE, BERTSTED, BOGNOR REGIS.	
SCALE - 1/50 REV - DATE - 05/05/2007	
1 COURDELYS BERTSTED STREET BOGNOR REGIS PO22 9QE TEL/FAX - (01243) 861379	

EXISTING GROUND FLOOR PLAN