


ARUN DISTRICT COUNCIL		
NO	BR 173	07
RECEIVED 24.5.07		

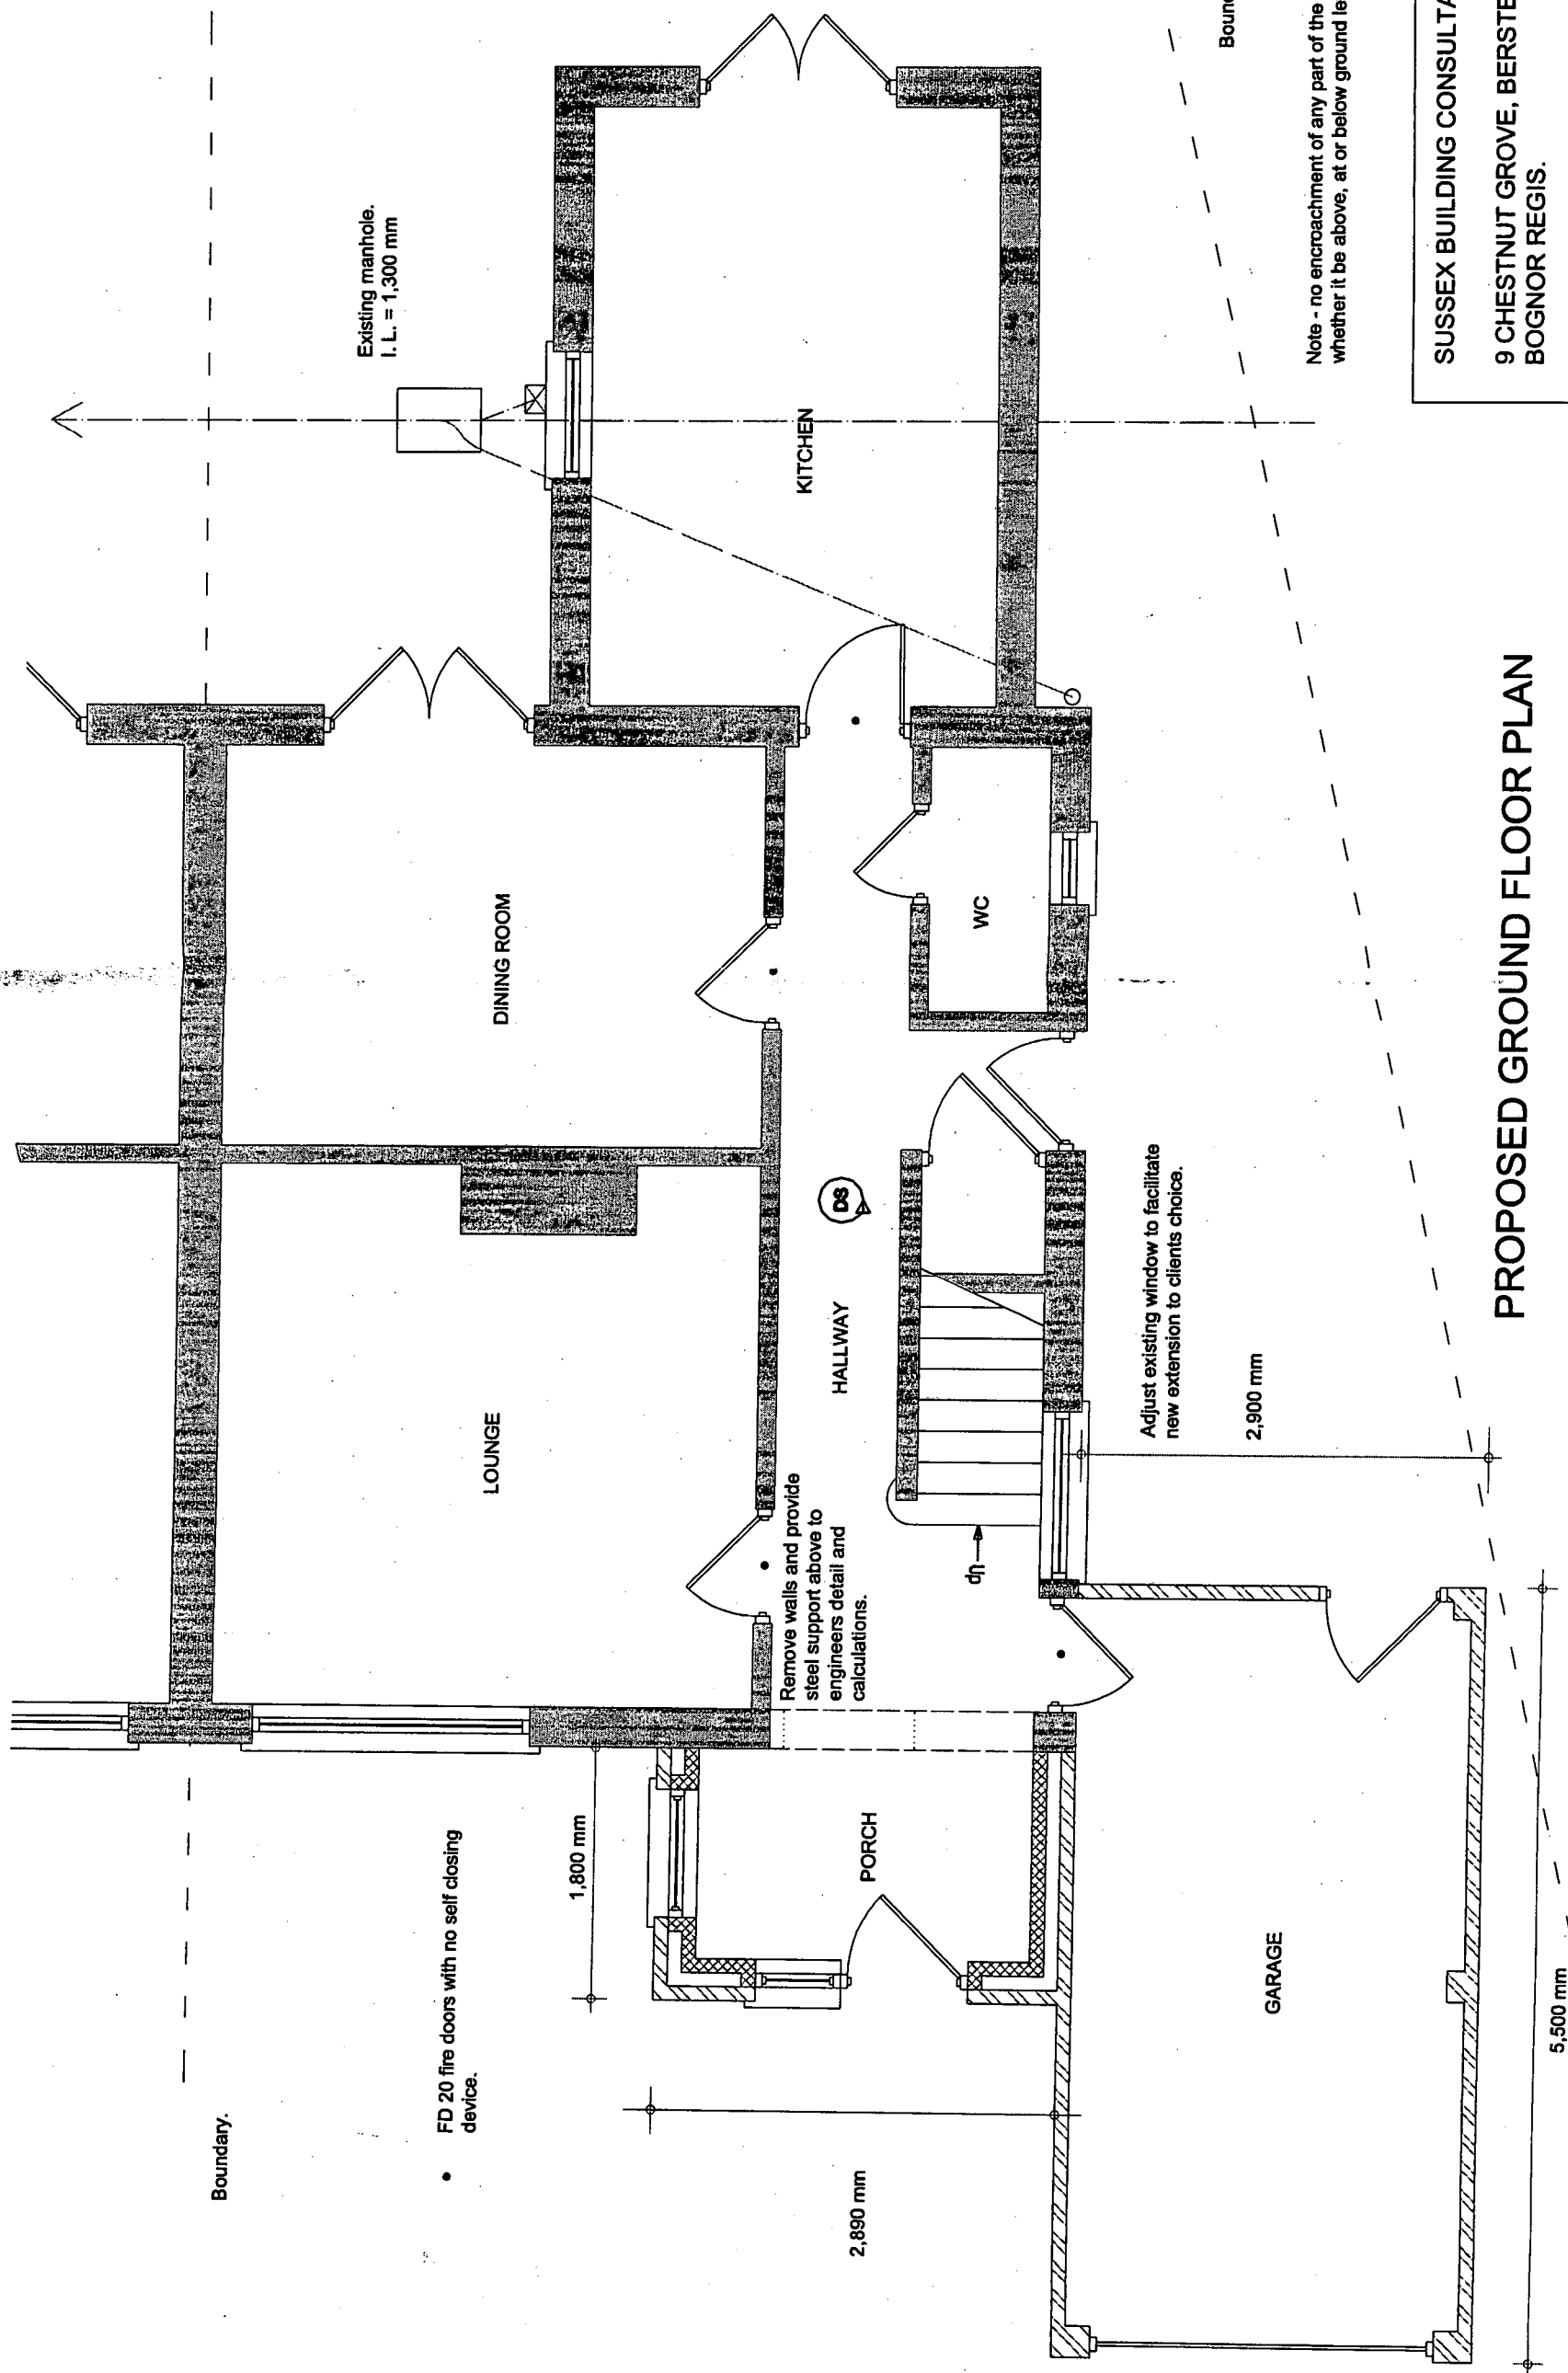

PROPOSED GROUND FLOOR PLAN

SUSSEX BUILDING CONSULTANCY LIMITED		SBCL
9 CHESTNUT GROVE, BERS TED, BOGNOR REGIS.		
SCALE - 1/50 REV - DATE - 23/05/2007		1 COURDELYS BERS TED STREET BOGNOR REGIS PO22 9QE TEL/FAX - (01243) 861379