


ARUN DISTRICT COU		
No.	BR	173
07		
RECEIVED		
24.5.07		

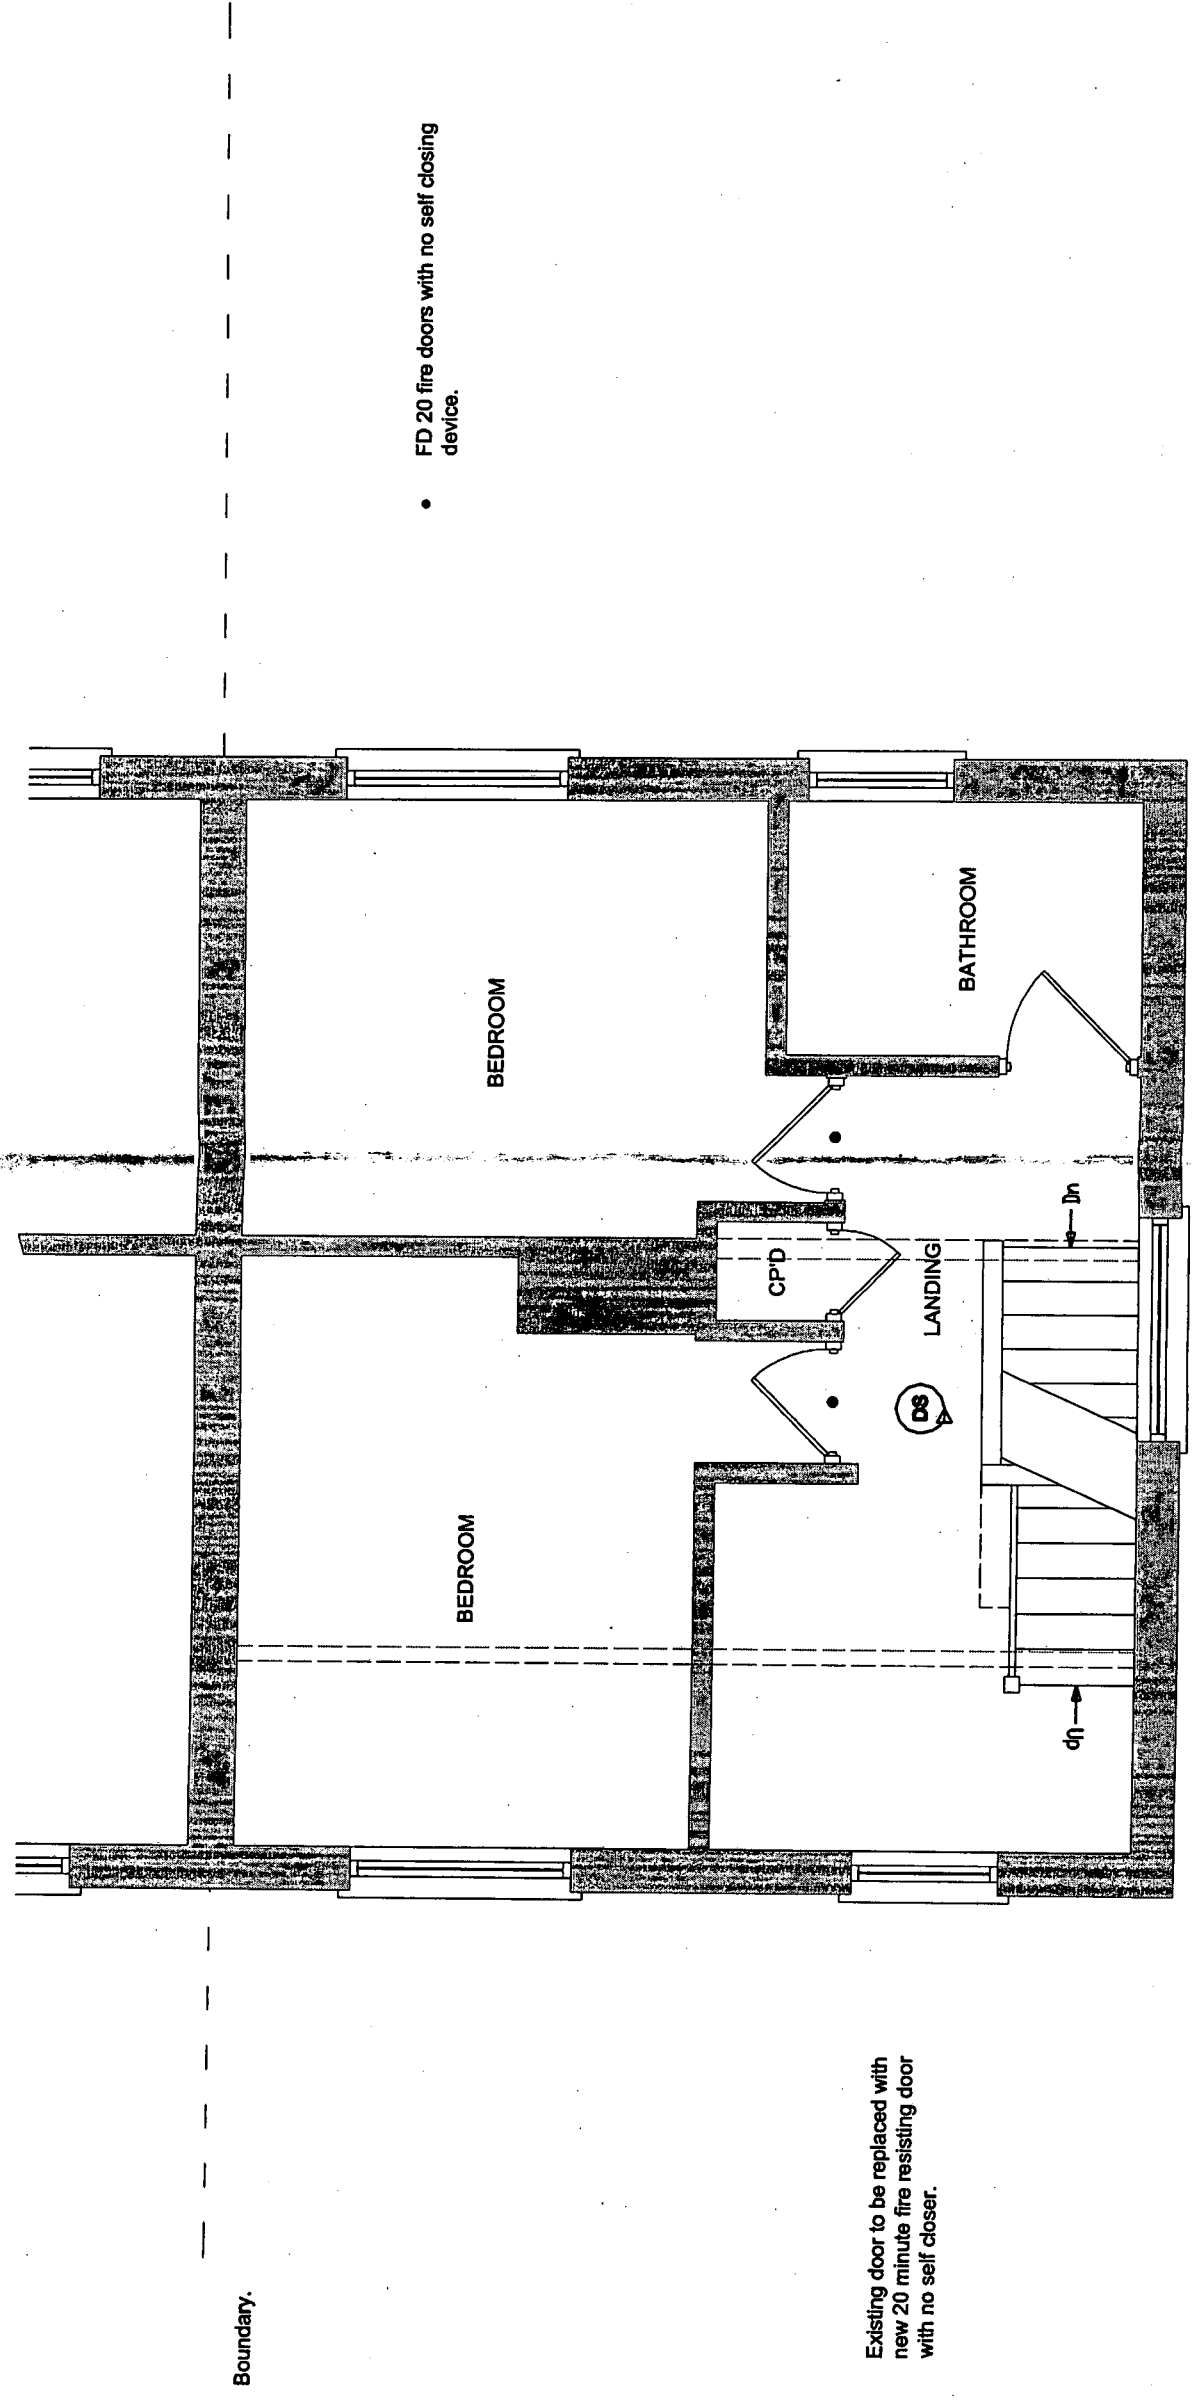

Window either to be guarded in accordance with Approved Document K or removed and blocked up.

New beam and lintol above existing opening to be to structural engineers detail and calculations.

PROPOSED FIRST FLOOR PLAN

SUSSEX BUILDING CONSULTANCY LIMITED	SBCL
9 CHESTNUT GROVE, BERTSTED, BOGNOR REGIS.	
SCALE - 1/50 REV - DATE - 22/05/2007	
1 COURDELYS BERTSTED STREET BOGNOR REGIS POZZ 90E TEL/FAX - (01243) 881379	