



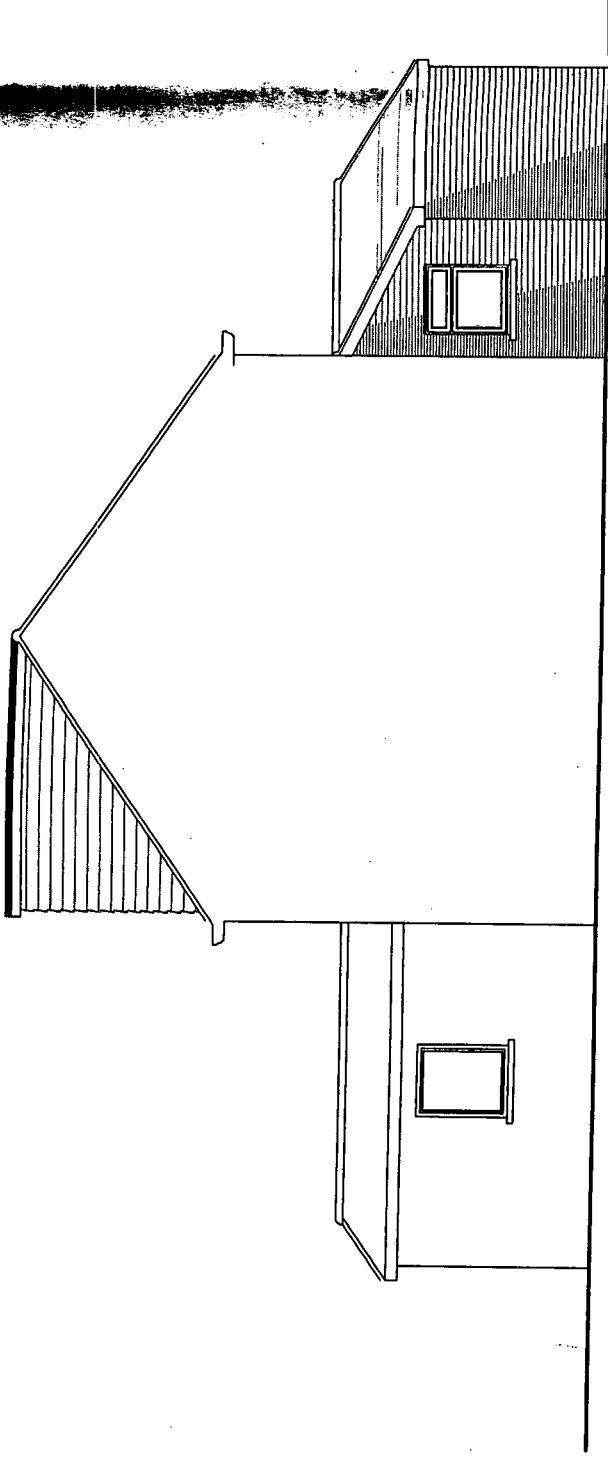


SIDE ELEVATION

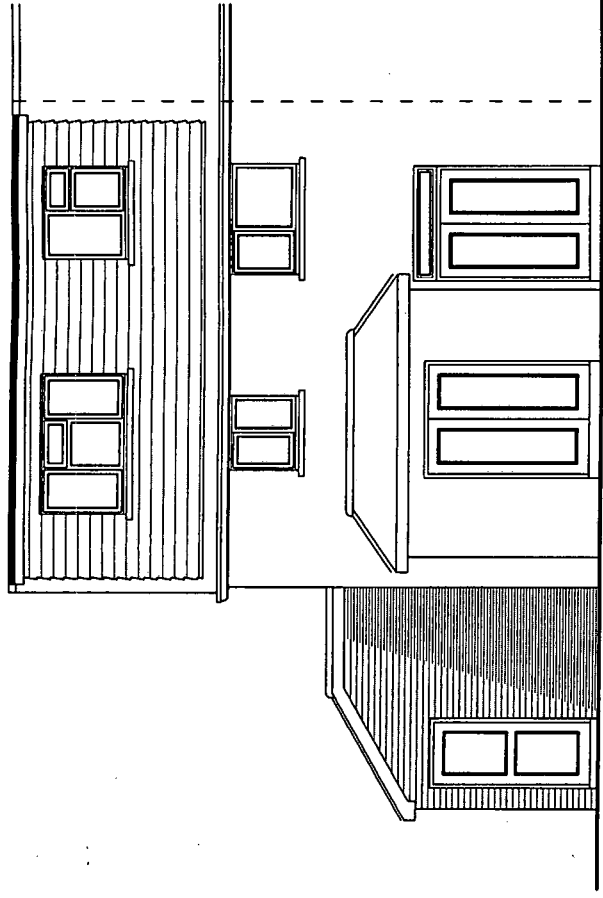

REAR ELEVATION

New rooflight.

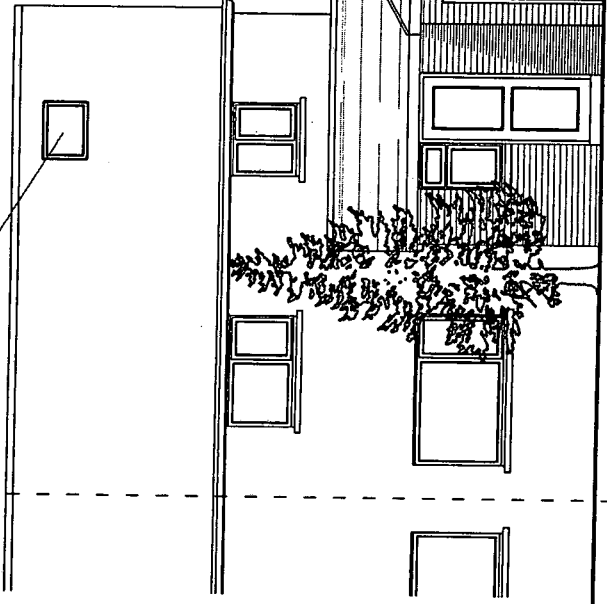


FRONT ELEVATION

NOTES

ROOF - Interlocking concrete tiles to pitched roof to match existing, with felted flat roofs elsewhere.

WALLS - Wire cut LBC brickwork to match with existing.

WINDOWS/DOORS - White framed PVC double glazed units.

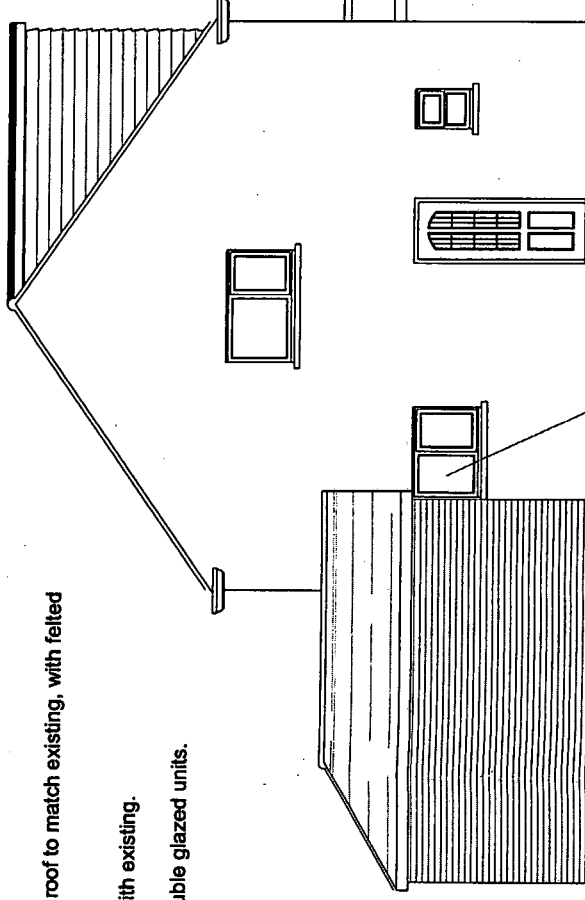

SIDE ELEVATION

Adjust existing window to suit.

ARUN DISTRICT COUNCIL			
No.	173	07	
RECEIVED 24-5-07			

PROPOSED ELEVATIONS

SUSSEX BUILDING CONSULTANCY LIMITED		SBCL	
PROJECT - 9 CHESTNUT GROVE, BOGNOR REGIS.		1 COURDELYS BERSTED STREET BOGNOR REGIS POZZ 40E TEL/FAX : (01243) 881379	
SCALE - 1/100 REV -		DATE - 23/05/2007	