


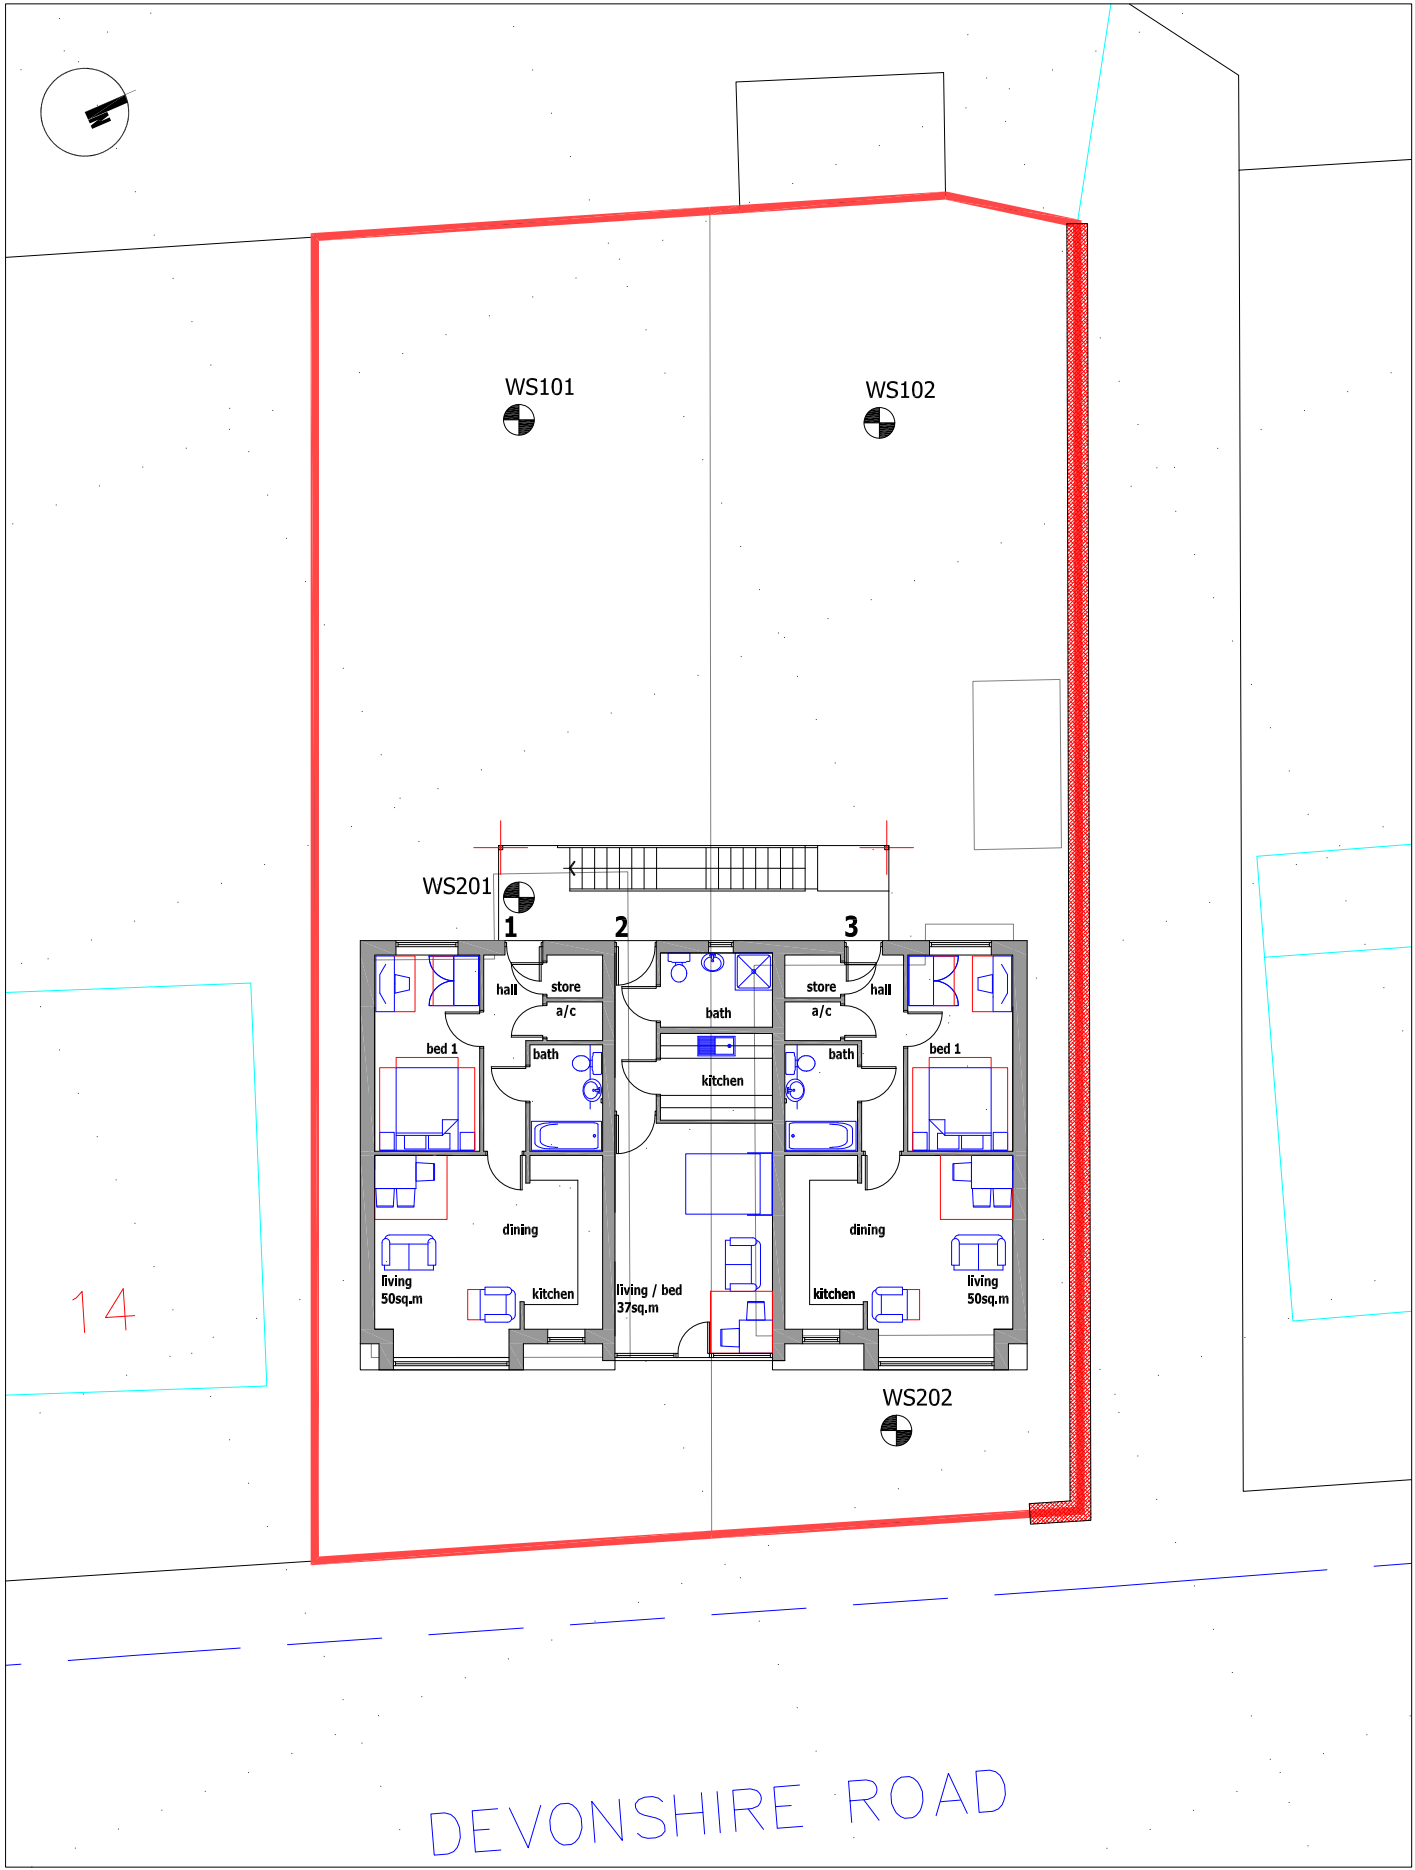

Ground Condition Consultants Ltd
10 Waldegrave Close, Southampton, SO19 9RY
Telephone 07971 450113
ask@groundcc.co.uk www.groundcc.co.uk

client
HURSTON

site
10-12 DEVONSHIRE ROAD, BOGNOR
REGIS

title
INVESTIGATION LOCATION PLAN

scale NTS | drawn by AP | checked by RP

date 10 MAY 2018 | job no J18-023

drawing number | rev. -
FIGURE 2