



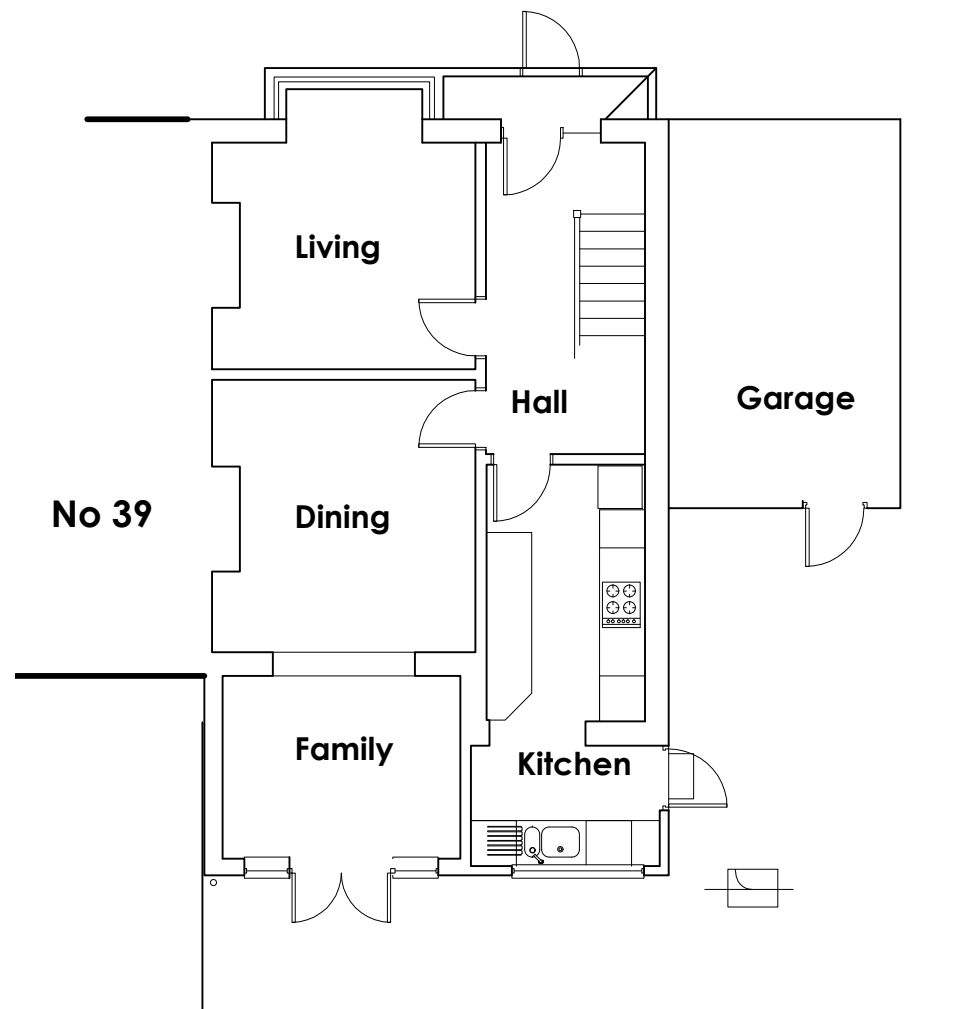




Ground floor plan 1:100 @ A3

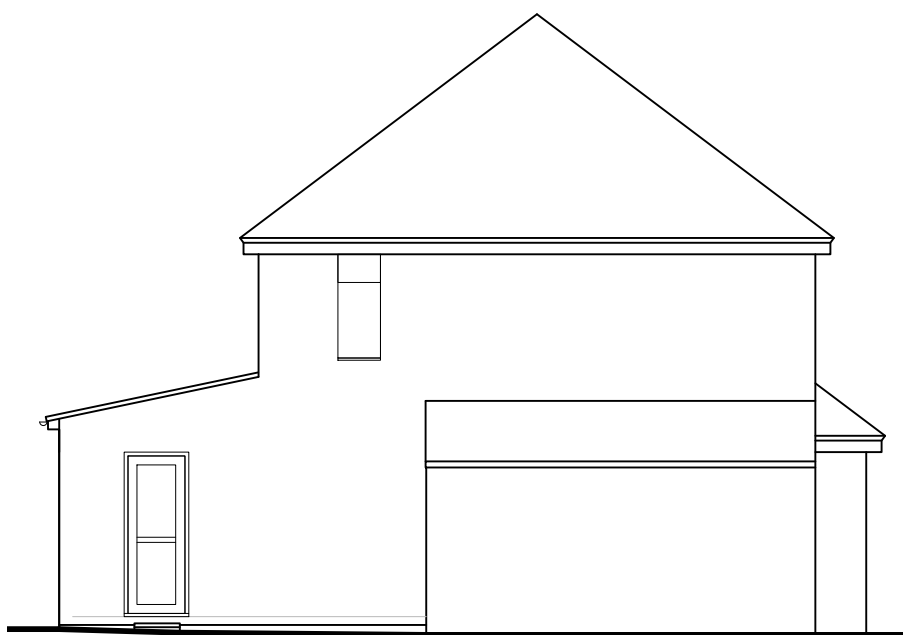


South West elevation 1:100 @ A3



South East elevation 1:100 @ A3

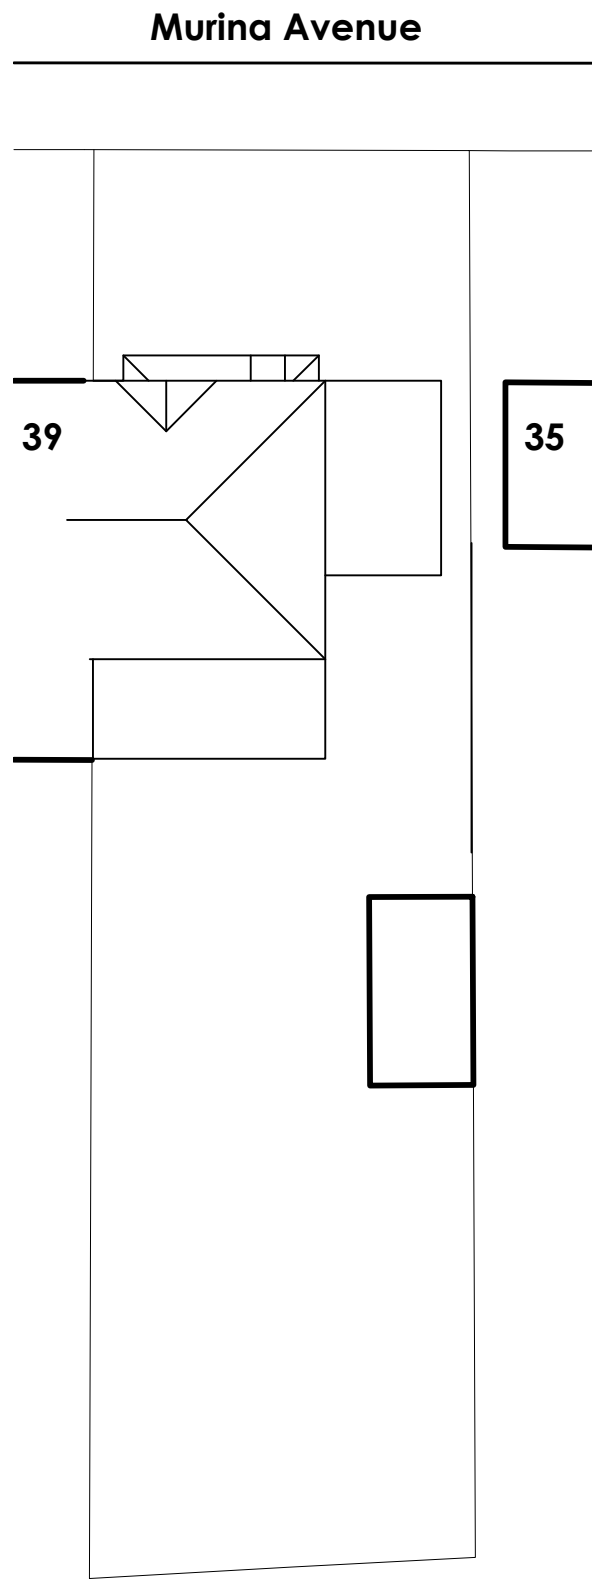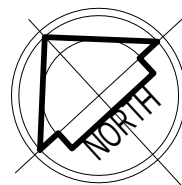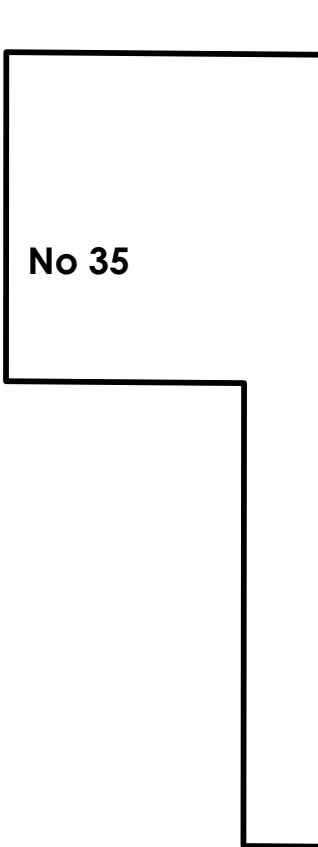

Block & Site plan 1:200 @ A3

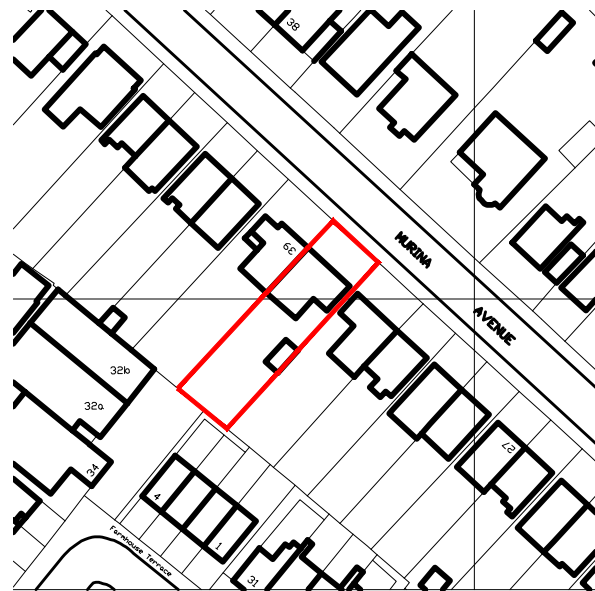

Site location plan 1:1250 @ A3

0 5 10 15 20 25 30 35 40 45 50 55 60

