


0 m 10 m 20 m 30 m

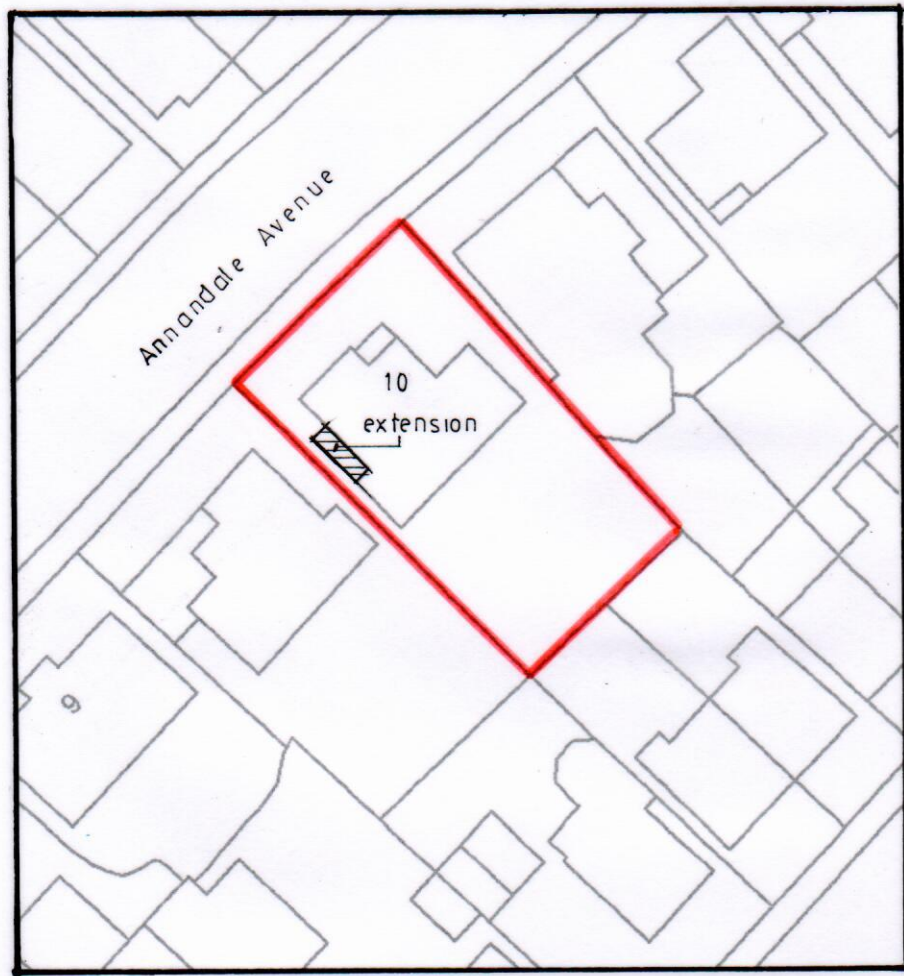

Site and Block Plan

Sussex Building Surveyors Ltd

01903 529583
adk@sussexbuildingsurveyors.com

10 Annandale Avenue,
Bognor Regis,
West Sussex.
PO21 2EU

Two Storey Extension

Site & Block Plan

Scale: 1:500 Paper: A4

Date: June 2018

Dwg No.: SBS/394/06

All dimensions to be checked on site.
Do not scale except for planning purposes.