



ELEVATION OF WALL AS EXISTING FROM GARDEN SIDE

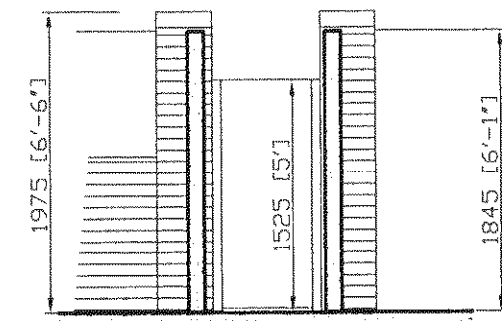


EXISTING ELEVATION OF WALL - FROM FOOTPATH

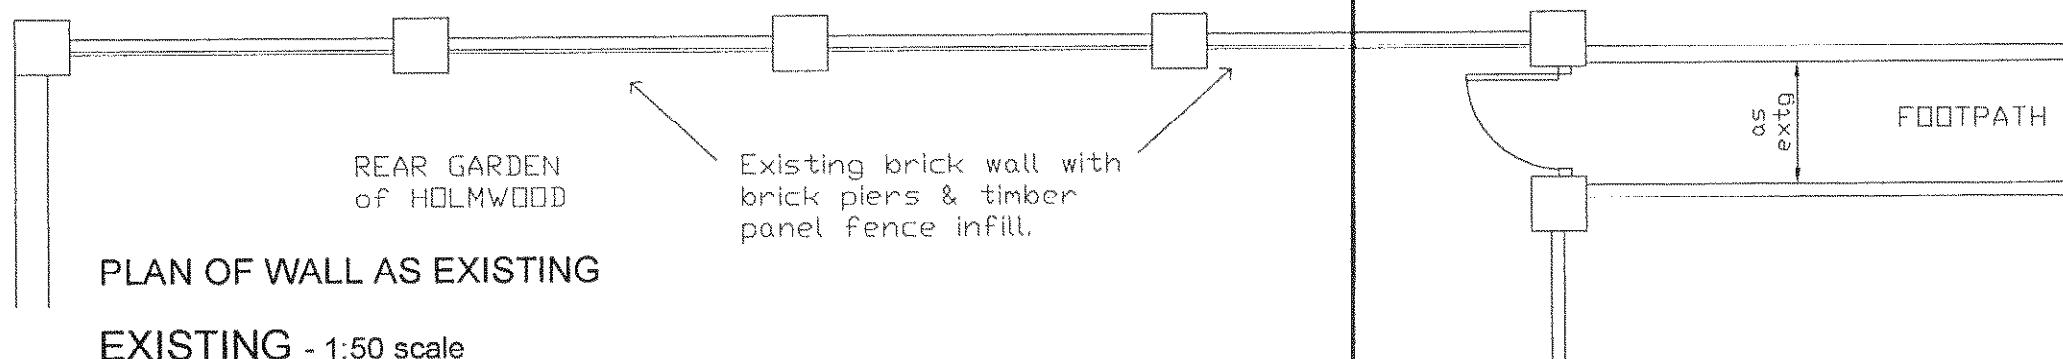


PLAN OF WALL AS EXISTING

EXISTING - 1:50 scale


ARUN DISTRICT COUNCIL			
No.	BR	175	09
Received			

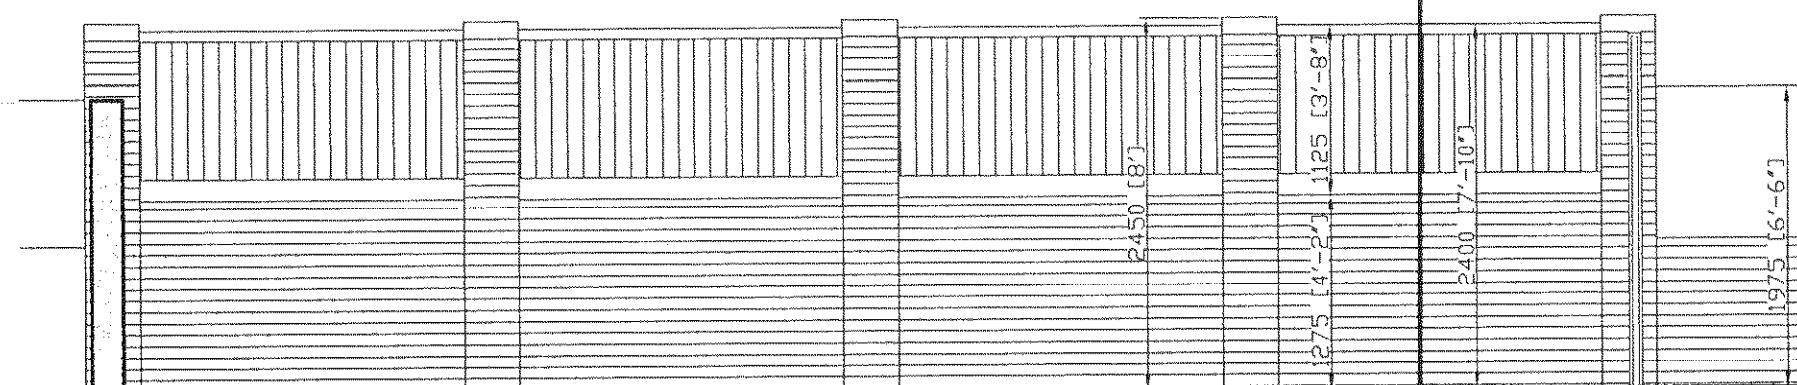

ELEVATION OF WALL AS PROPOSED FROM GARDEN SIDE

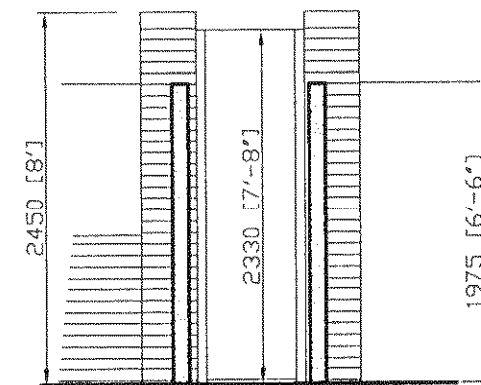

PROPOSED ELEVATION OF WALL - FROM FOOTPATH

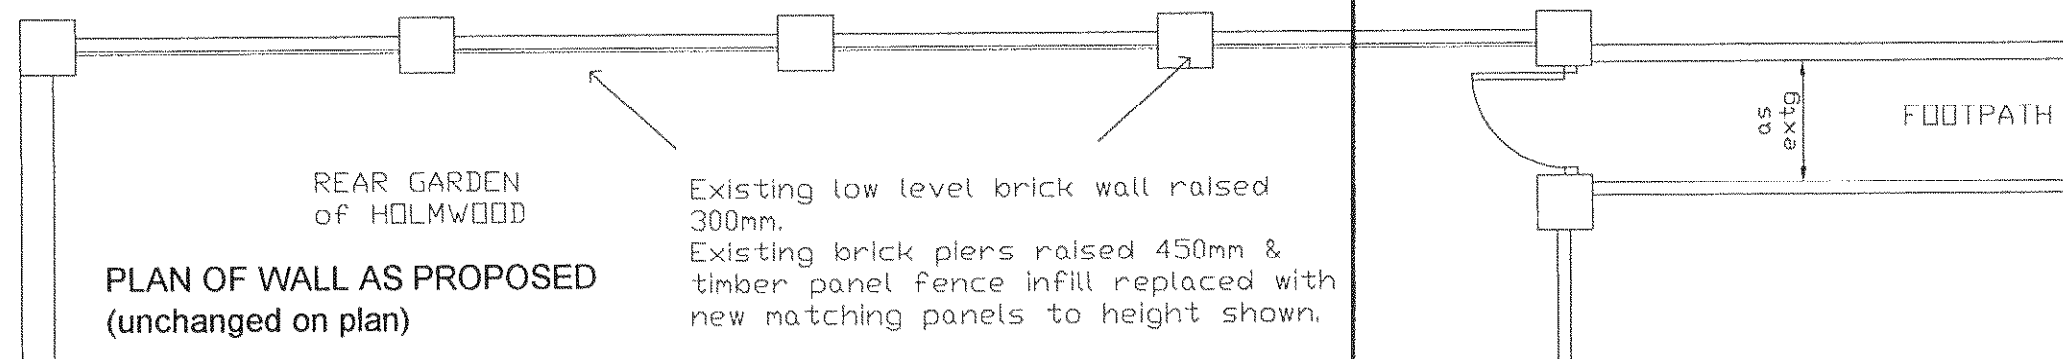

PLAN OF WALL AS PROPOSED (unchanged on plan)

PROPOSED - 1:50 scale

client Mr. G. Edwards	title Proposed raising of rear garden wall to Northwest boundary of Holmwood. Plans and Elevations - As Existing & As Proposed	date June 2009	status Planning Drawing
address "Holmwood", Town Cross Avenue Bognor Regis PO21 2DR		drawn PN	drawing no. 9044/ 01
		scale 1:50 at A3 size	rev.