


EXISTING GROUND FLOOR PLAN

SUSSEX BUILDING CONSULTANCY LIMITED

23 MEAD LANE,
BOGNOR REGIS, WEST SUSSEX.

SCALE - 1/100 REV - DATE - 10/10/2019

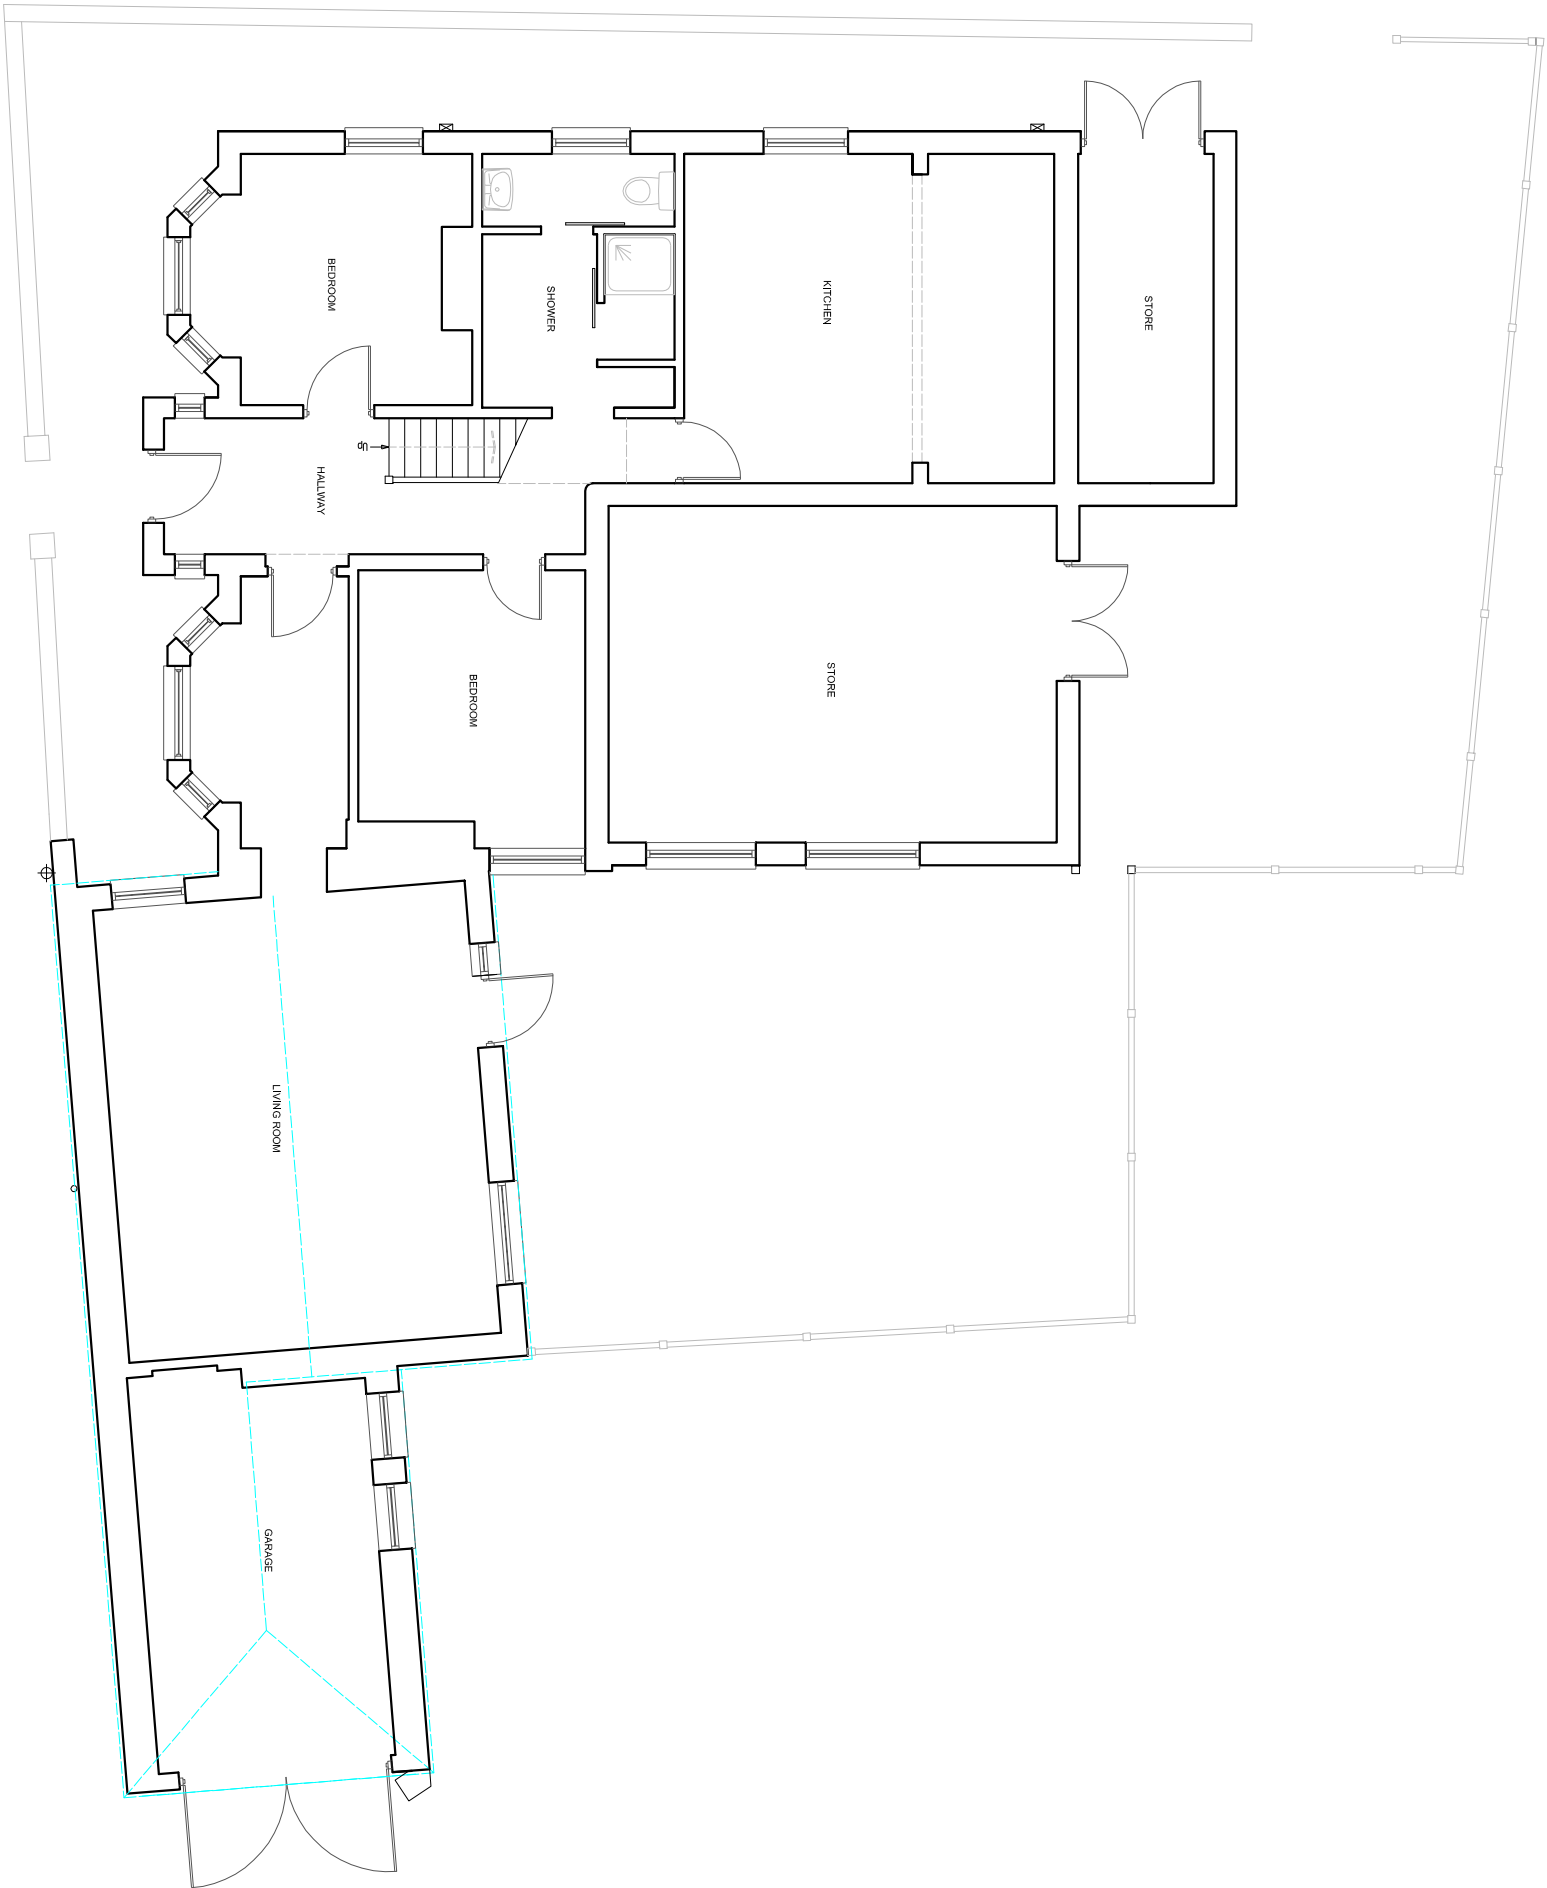

partner
LABC

3 NORFOLK ROAD
BOGNOR REGIS
PO21 5LZ
TEL - (07243) 963379