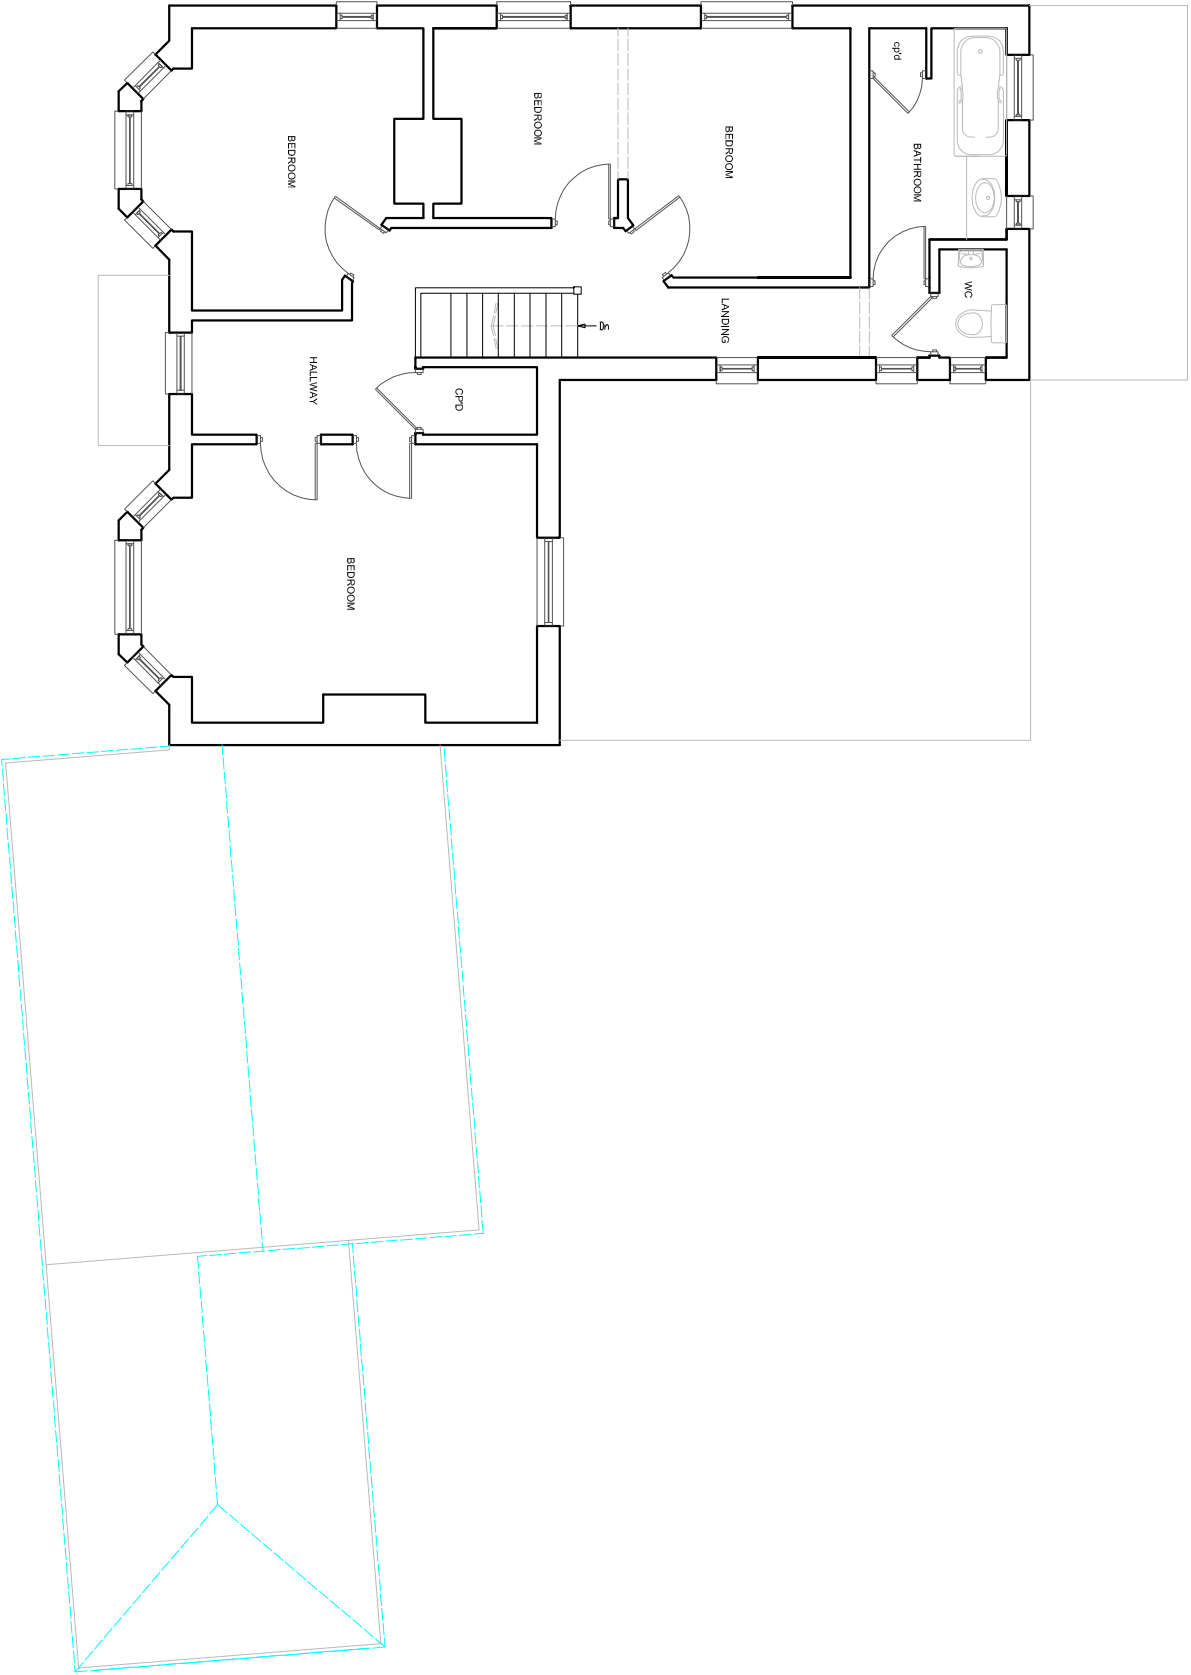


EXISTING FIRST FLOOR PLAN

SUSSEX BUILDING CONSULTANCY LIMITED 23 MEAD LANE, BOGNOR REGIS, WEST SUSSEX. SCALE - 1/100 REV - A DATE - 05/11/2019	 LABC partner 8 HORTON ROAD BOGNOR REGIS PO21 1LZ TEL - (01243) 861279
--	--