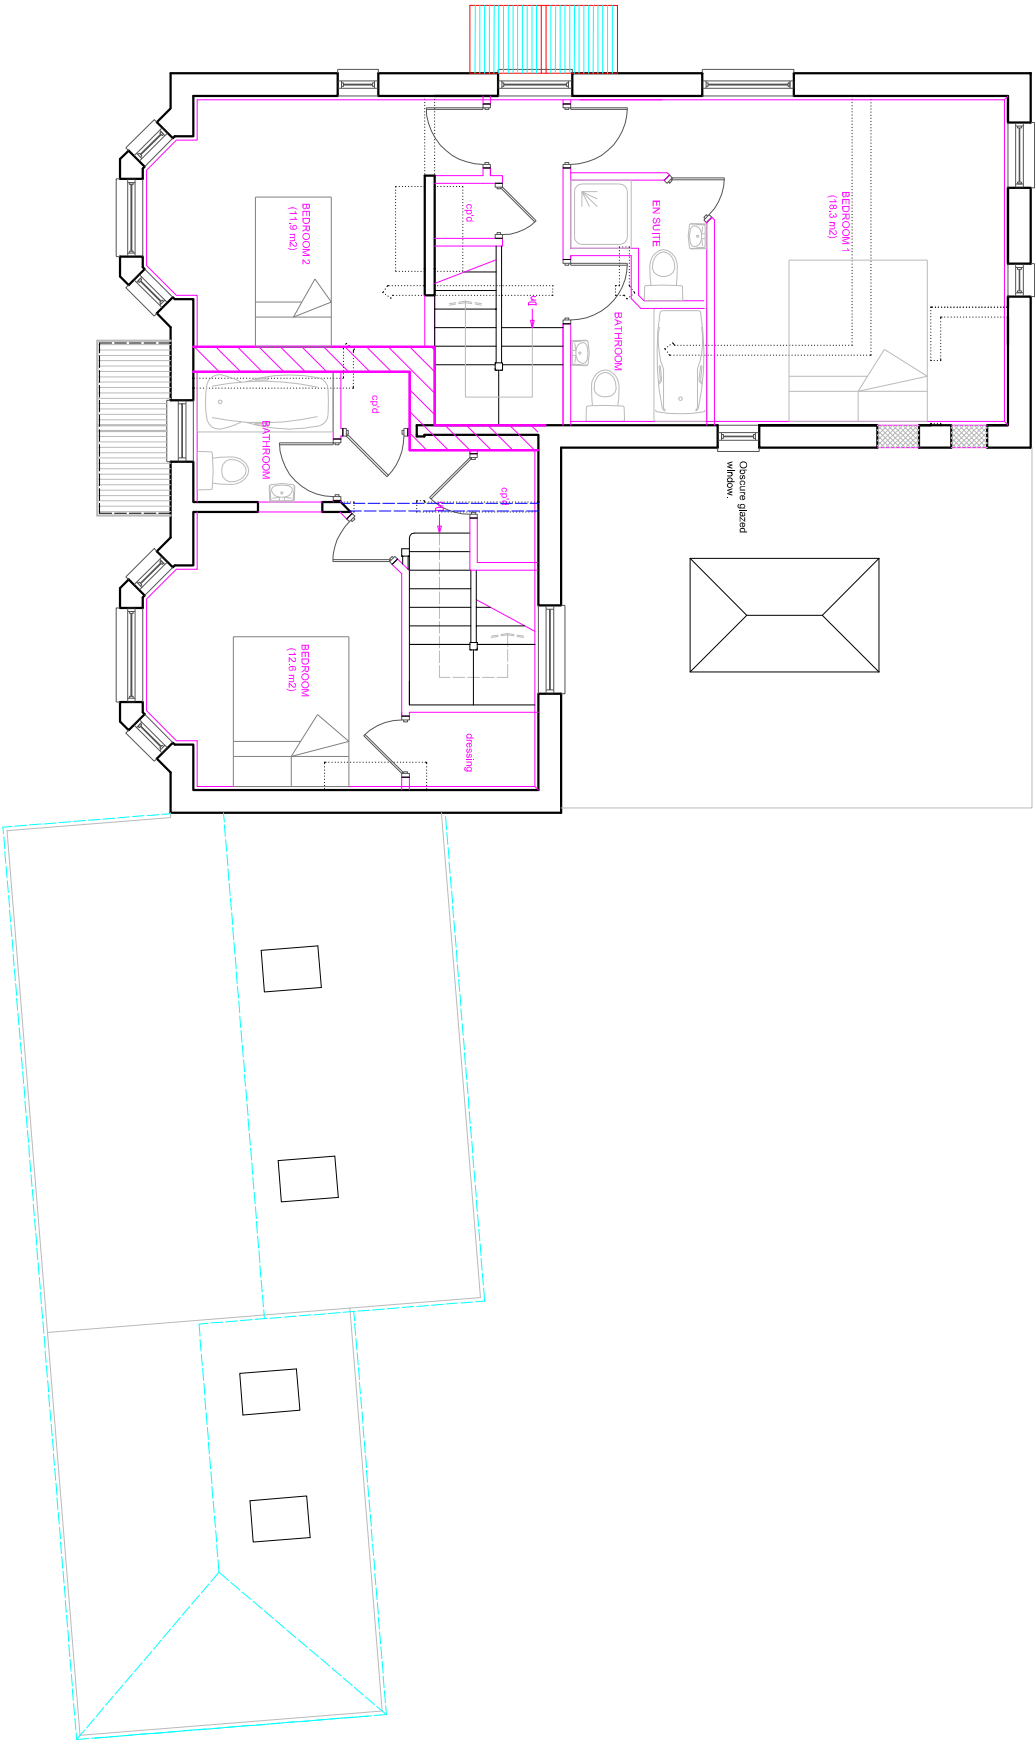


## PROPOSED FIRST FLOOR PLAN

|   |   |
|---|---|
| <b>SUSSEX BUILDING CONSULTANCY LIMITED</b><br>23 MEAD LANE,<br>BOGNOR REGIS, WEST SUSSEX.<br>SCALE - 1/100 REV - B    DATE - 27/11/2019 | <br><b>LABC</b><br>partner<br>3 NORTHCHOTE ROAD<br>BOGNOR REGIS<br>PO21 9LZ<br>TEL - (01243) 861379 |
|---|---|