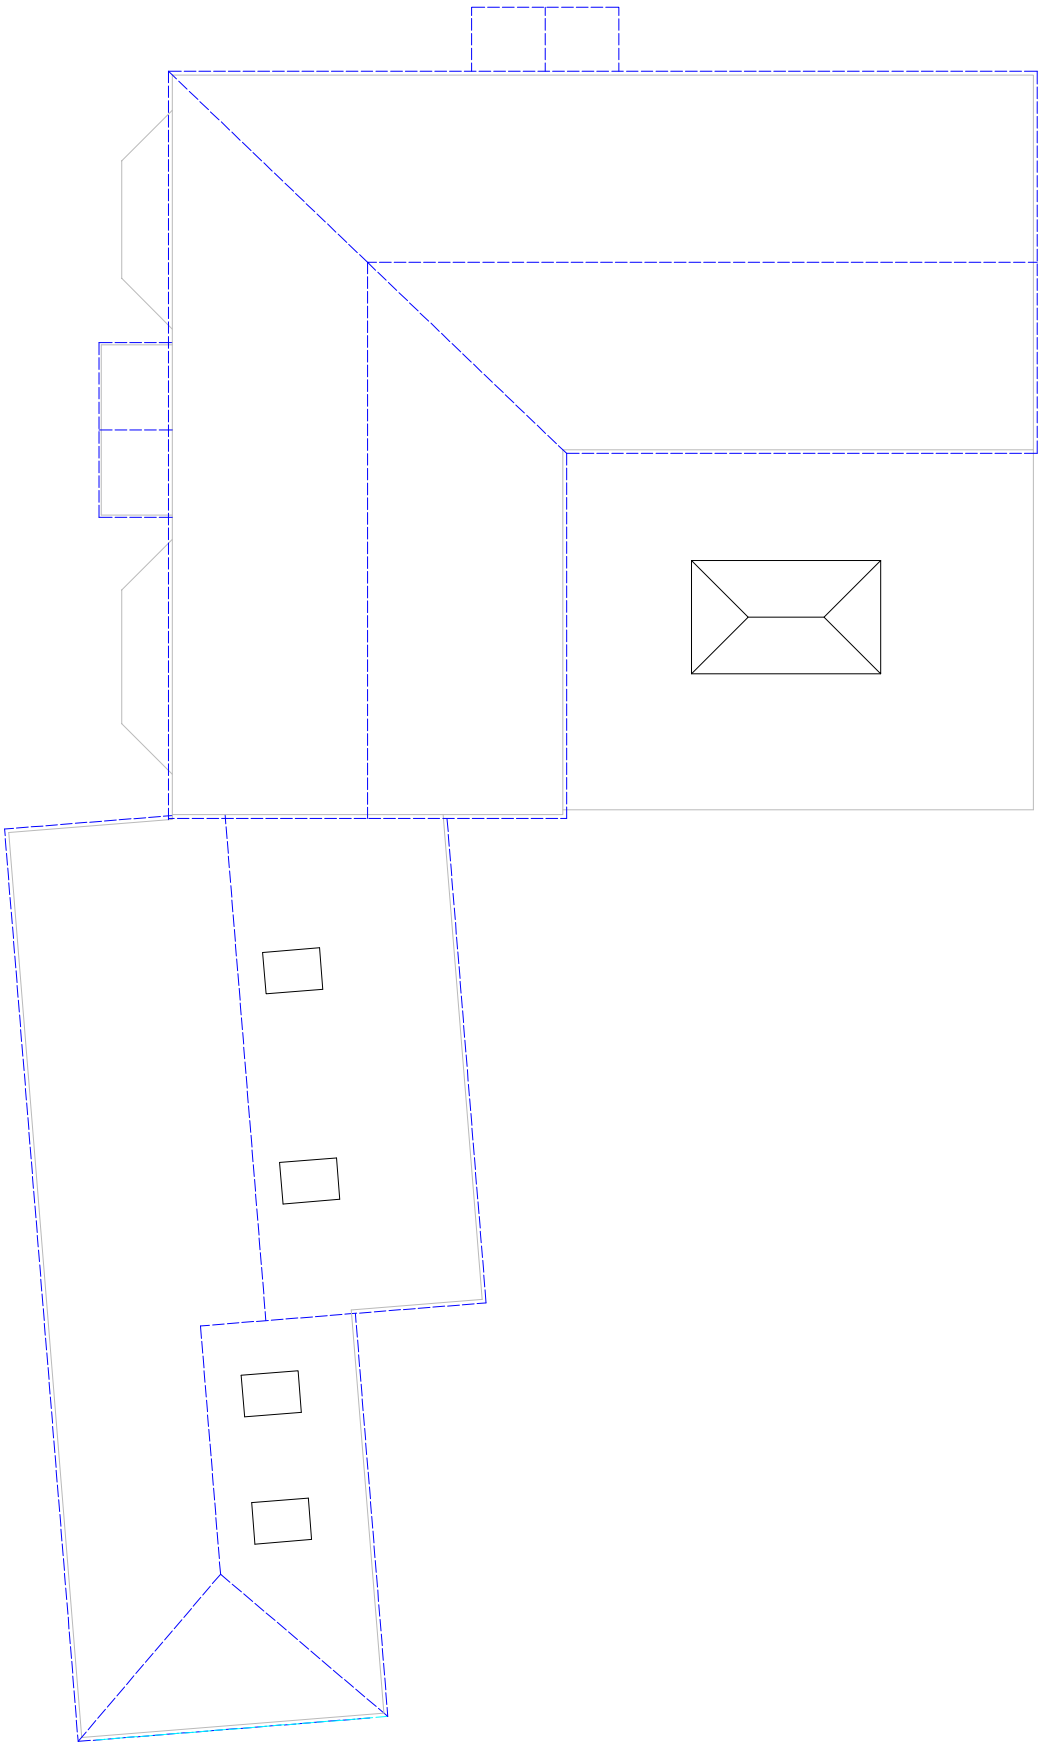


PROPOSED ROOF PLAN

SUSSEX BUILDING CONSULTANCY LIMITED	
23 MEAD LANE, BOGNOR REGIS, WEST SUSSEX.	partner LABC
SCALE - 1/100 REV - A DATE - 05/11/2019	3 NORTHCOTE ROAD BOGNOR REGIS PO21 0LZ TEL - (01243) 861378