



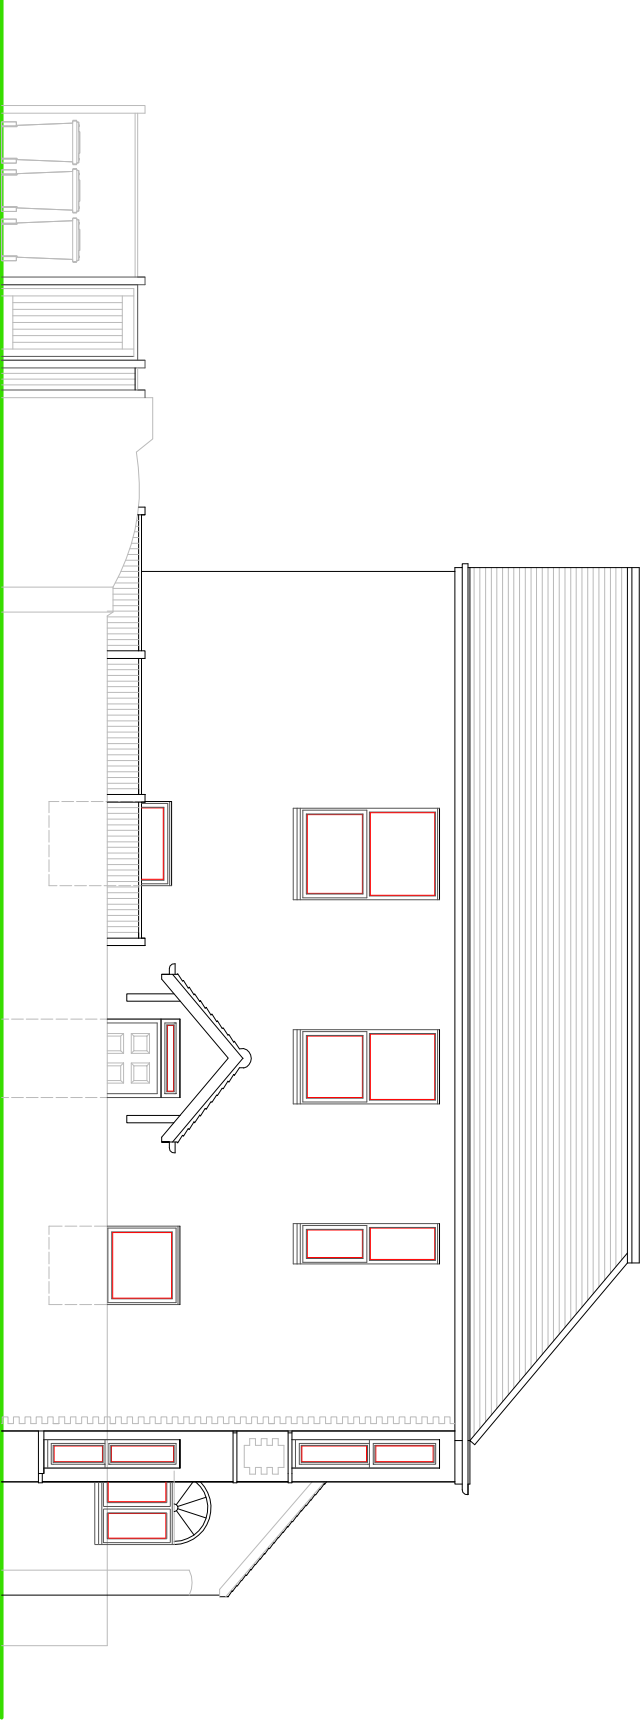


SOUTHERN ELEVATION

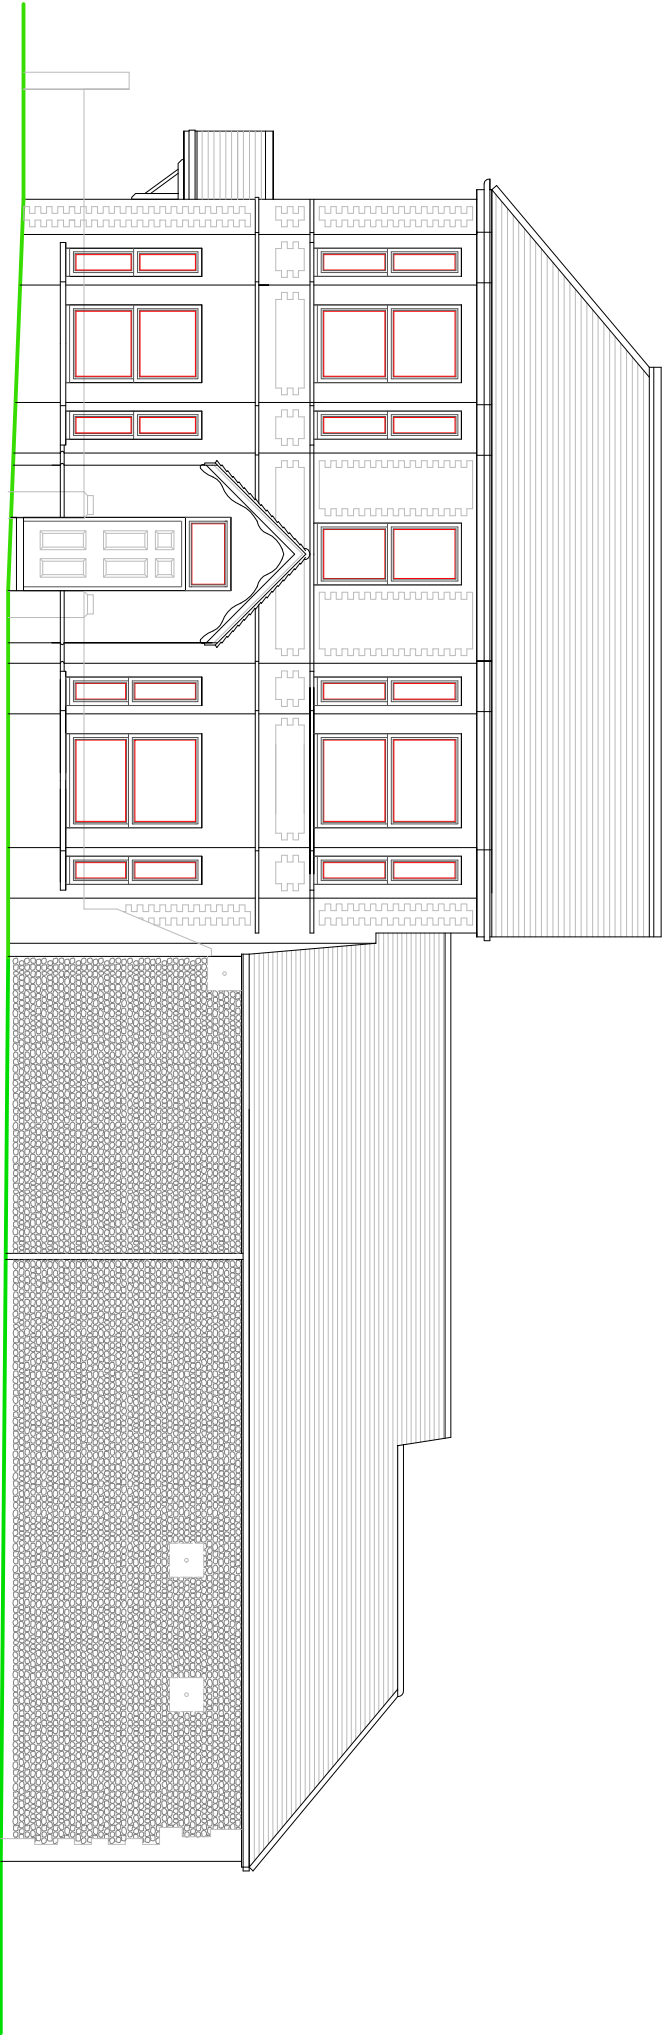

EASTERN ELEVATION

NOTES

- ROOF - Plain clay tiles to pitched roof canopy.
GRP covering to flat roofs.
- WALLS - Mixture of face brickwork, painted render and flint walling to external walls.
- WINDOWS - Mixture of wooden casement and sliding sash single glazed windows and white PVC double glazed units.
- DOORS - Wooden panelled main front door, PVC double glazed rear door and wooden garage doors.

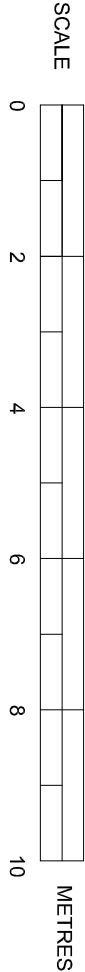

PROPOSED ELEVATIONS

SUSSEX BUILDING CONSULTANCY LIMITED

23 MEAD LANE,
BOGNOR REGIS, WEST SUSSEX.

SCALE - 1/100 REV - DATE - 19/11/2019



partner
LABC

3 NORTHCOTE ROAD
BOGNOR REGIS
PO21 5LZ
TEL - (01243) 861379