



Notes


Do not scale of this drawing
Check all dimensions on site
Report any discrepancies to the CA
This drawings is for planning purposes only

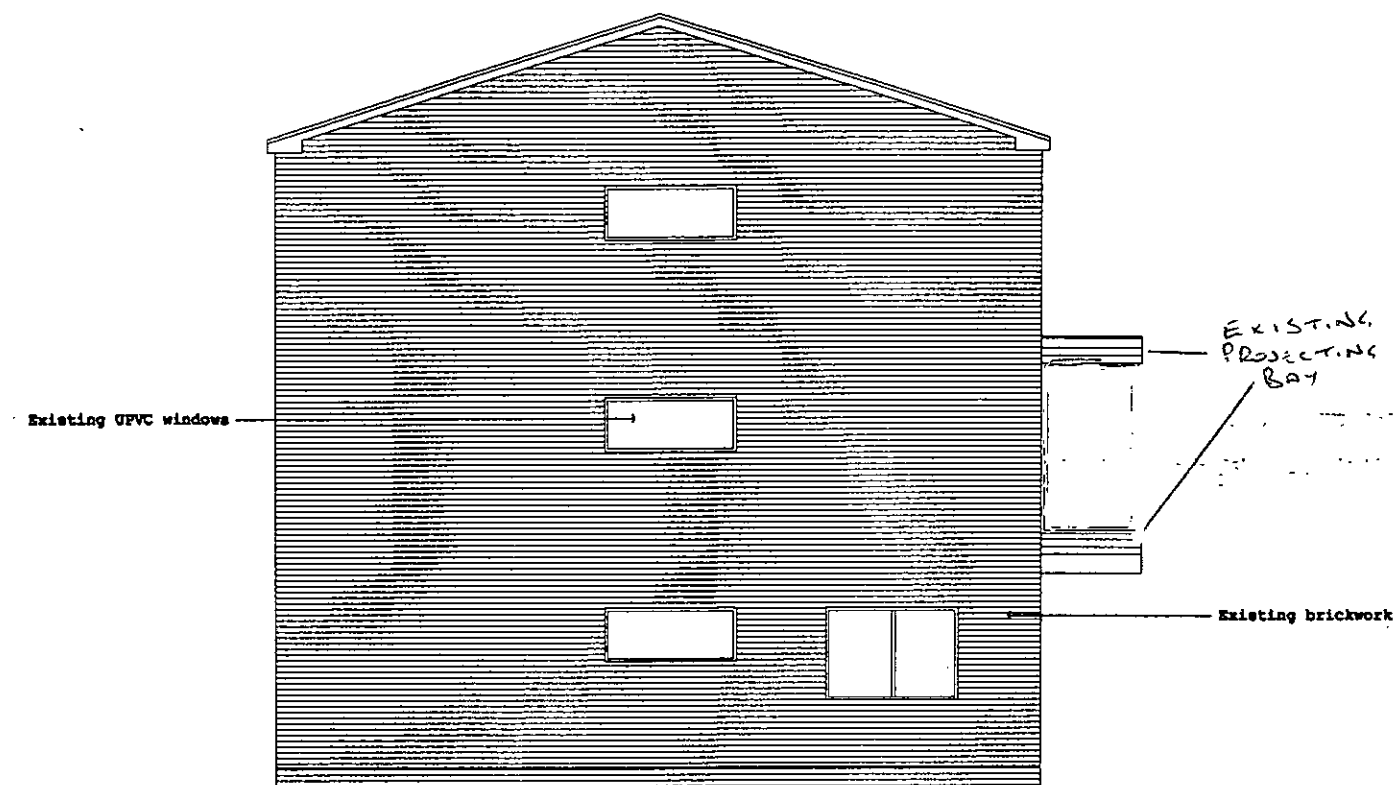


Existing south elevation (side)

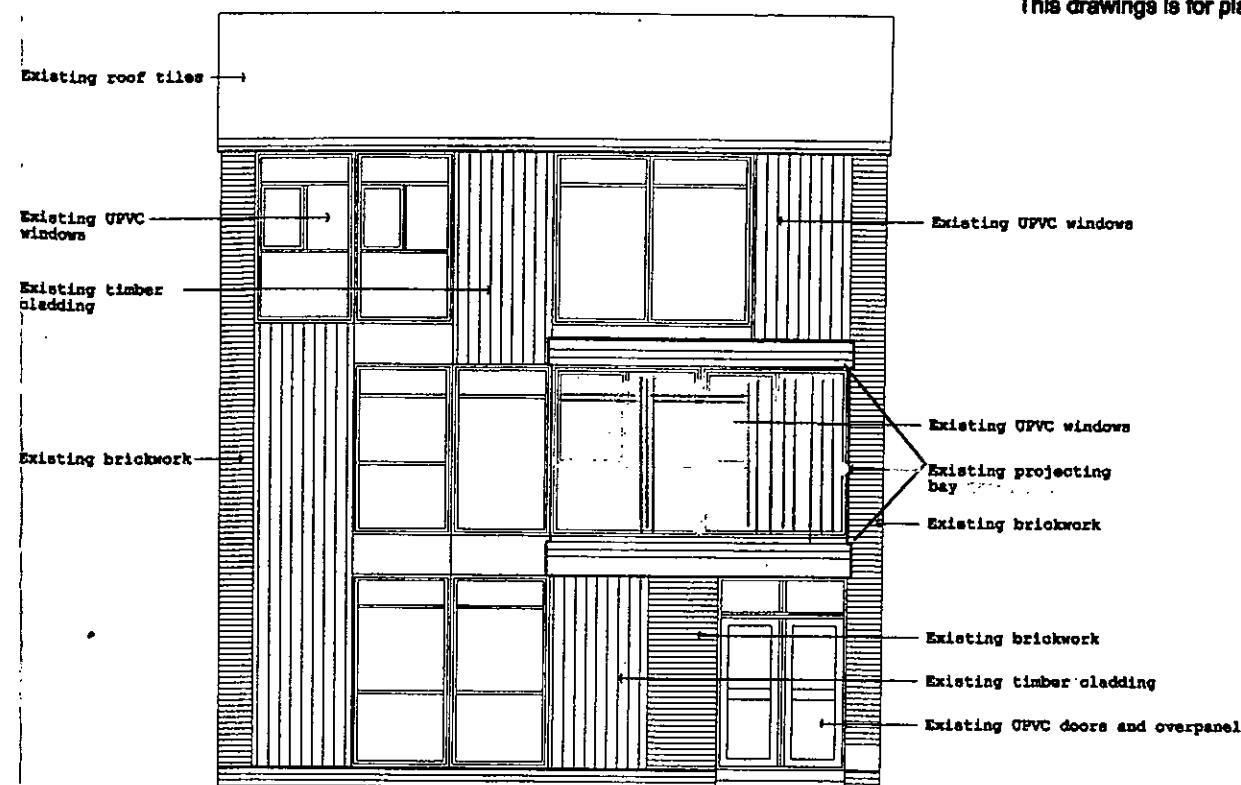

Existing east elevation (front)

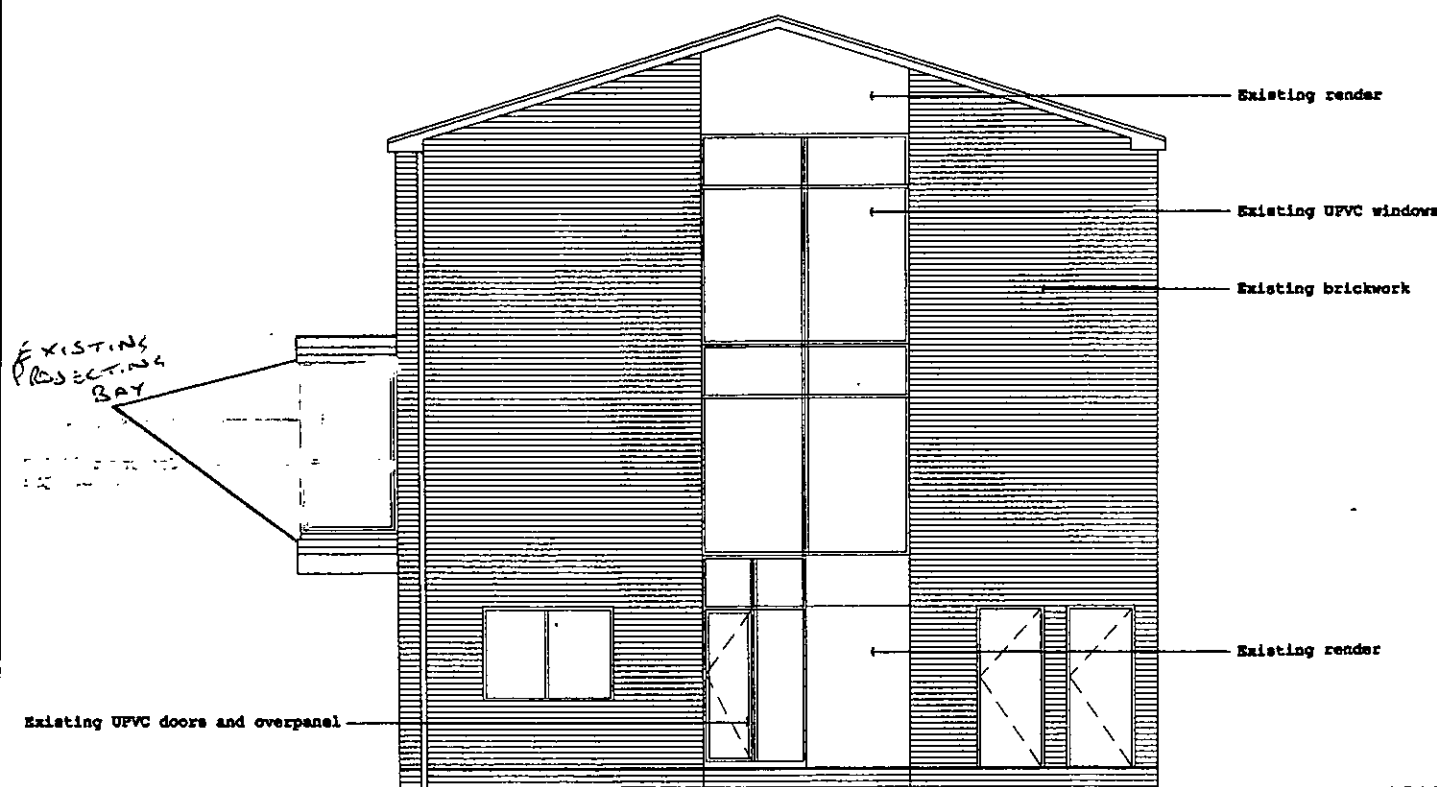

Existing north elevation (side)

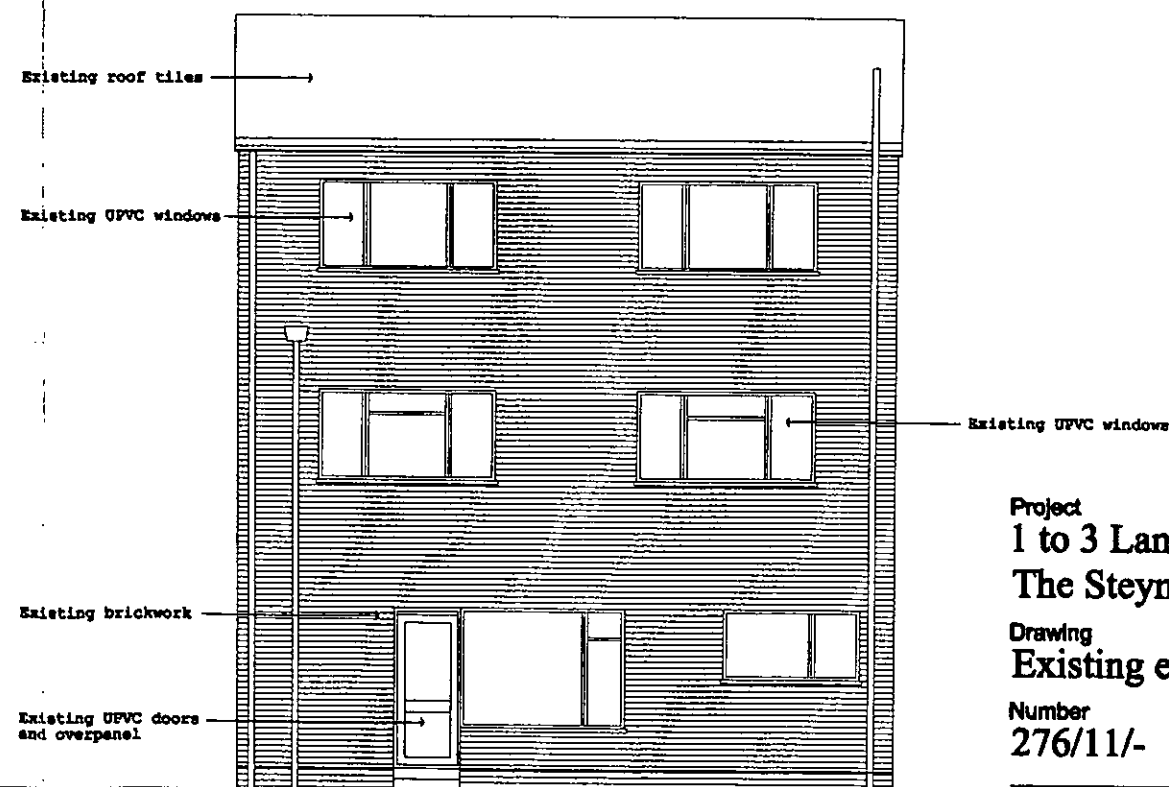

Existing west elevation (rear)

Project
1 to 3 Langford House
The Steyne, Bognor Regis

Drawing
Existing elevations

Number 276/11/- Scale 100@A3 Date feb 05

~~Real : Architects~~

40 Warwick Road, London, E17 5NP

Tel: 07804 740 518 Fax: 0870 762 5905
mail@realarchitects.co.uk