



Notes

Do not scale of this drawing
Check all dimensions on site
Report any discrepancies to the CA
This drawings is for planning purposes only

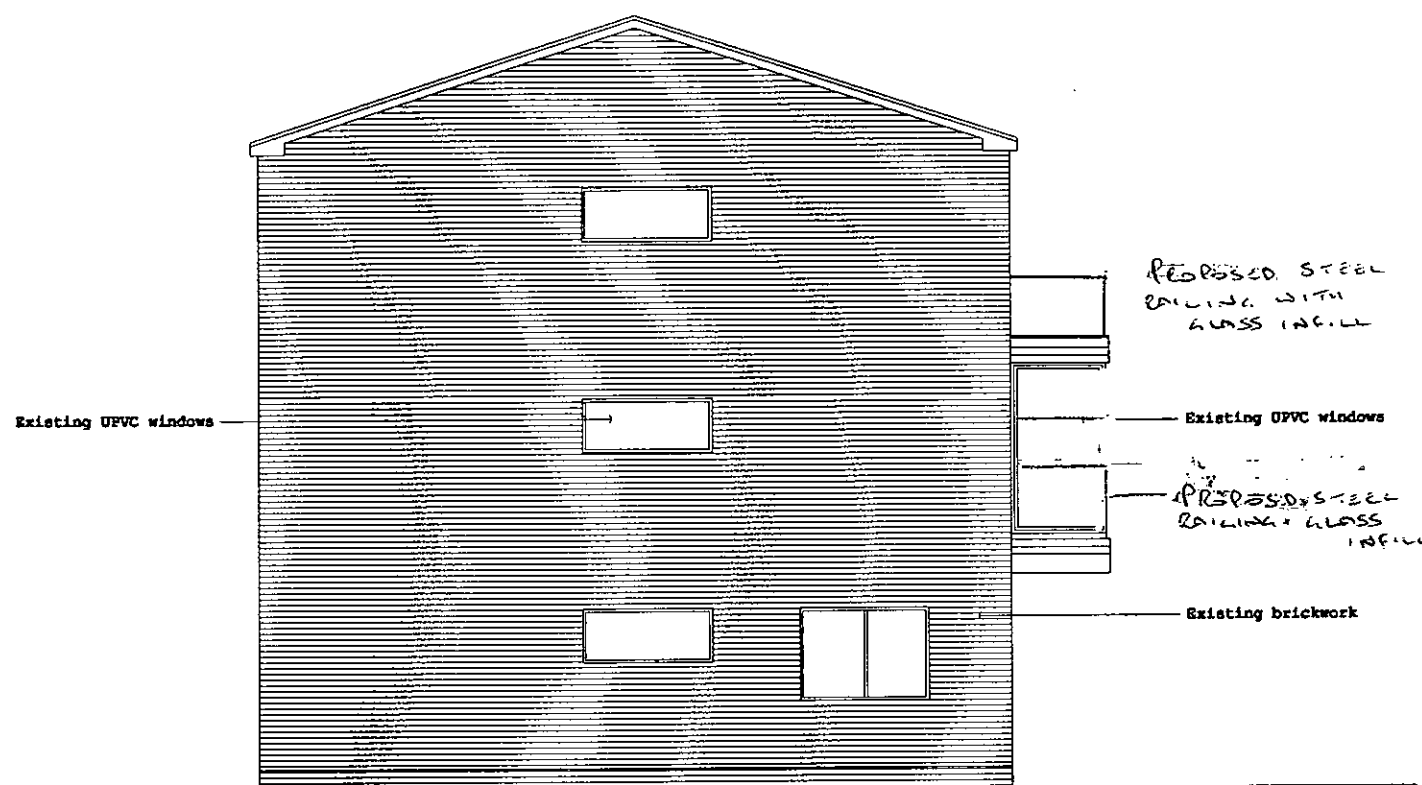


PROPOSED south elevation (side)

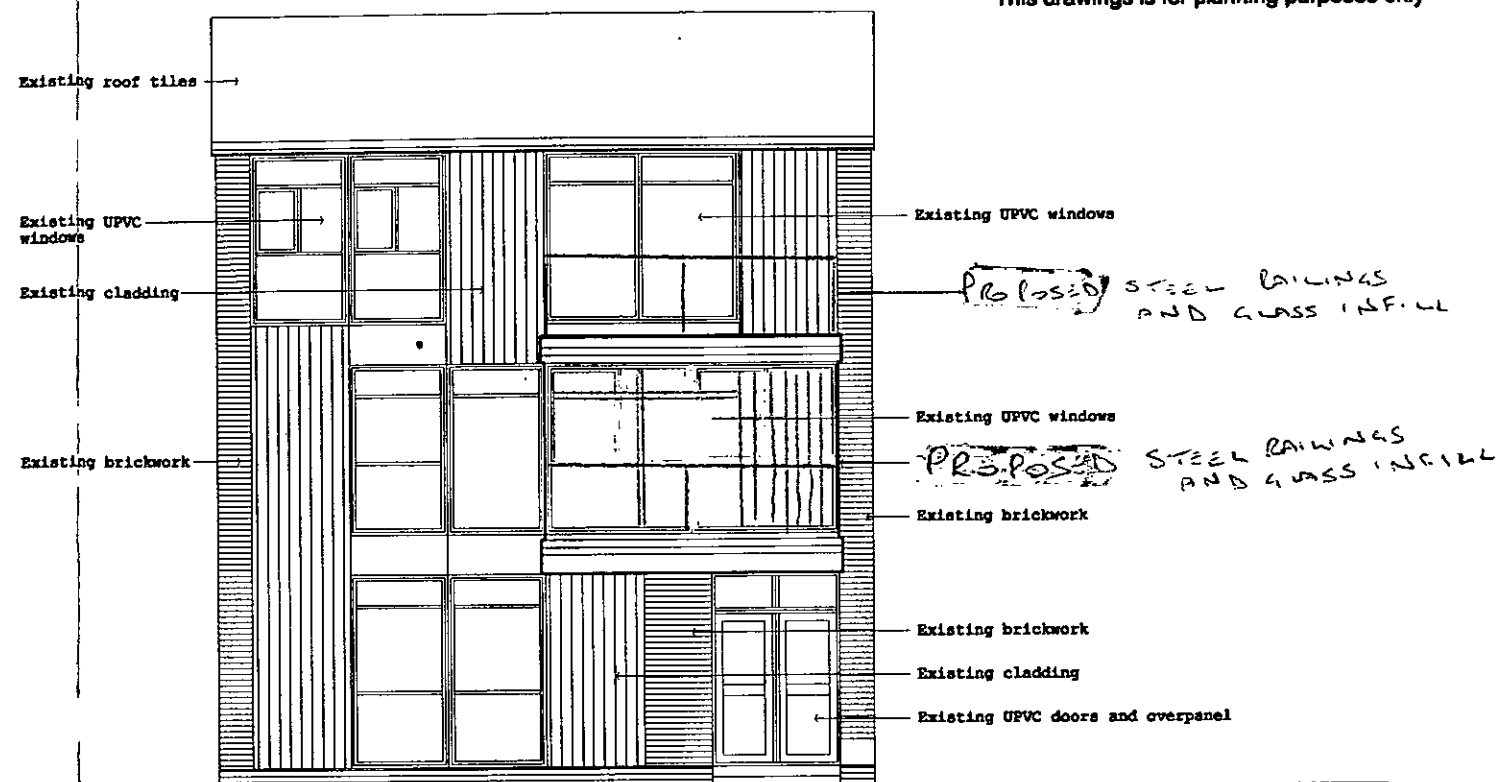

PROPOSED east elevation (front)



PROPOSED north elevation (side)

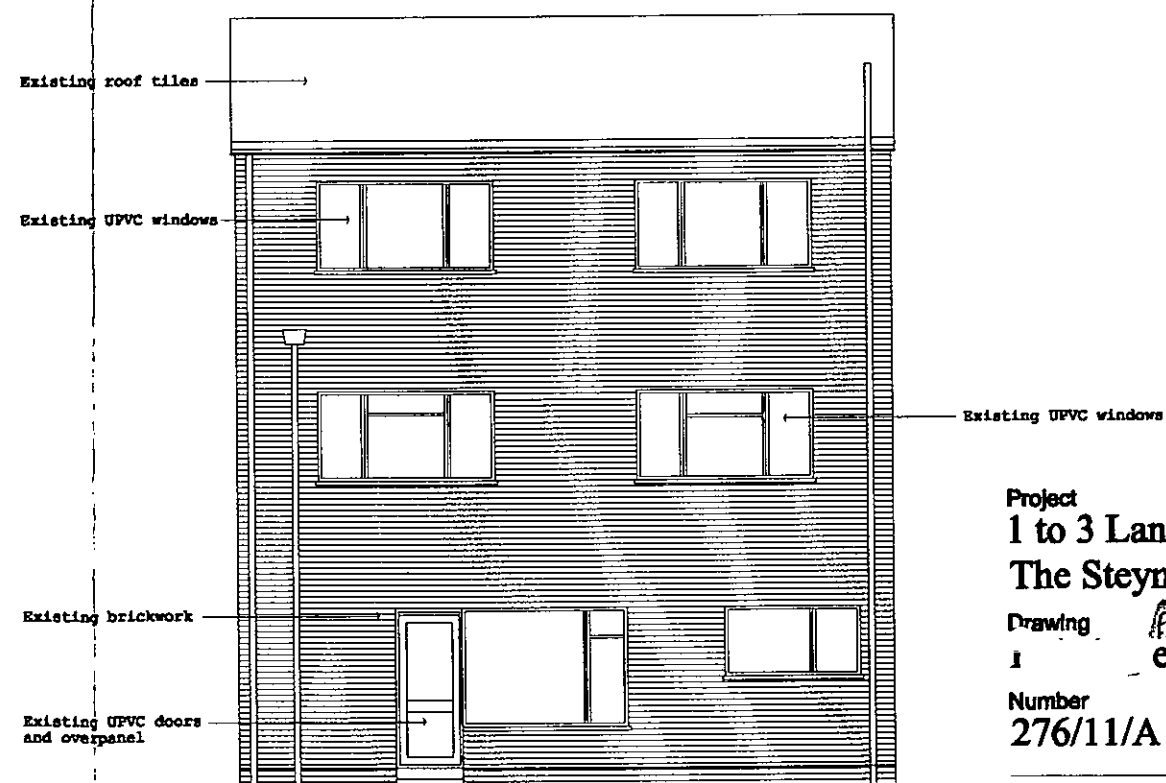

PROPOSED west elevation (rear)

Project
1 to 3 Langford House
The Steyne, Bognor Regis
Drawing
1
Number
276/11/A
Scale
100@A3
Date
feb 05

Real : Architects

98 Devonshire Road, London, E17 8QJ

Tel 07801 740 818 Fax 0870 762 5905
mail@realarchitects.co.uk