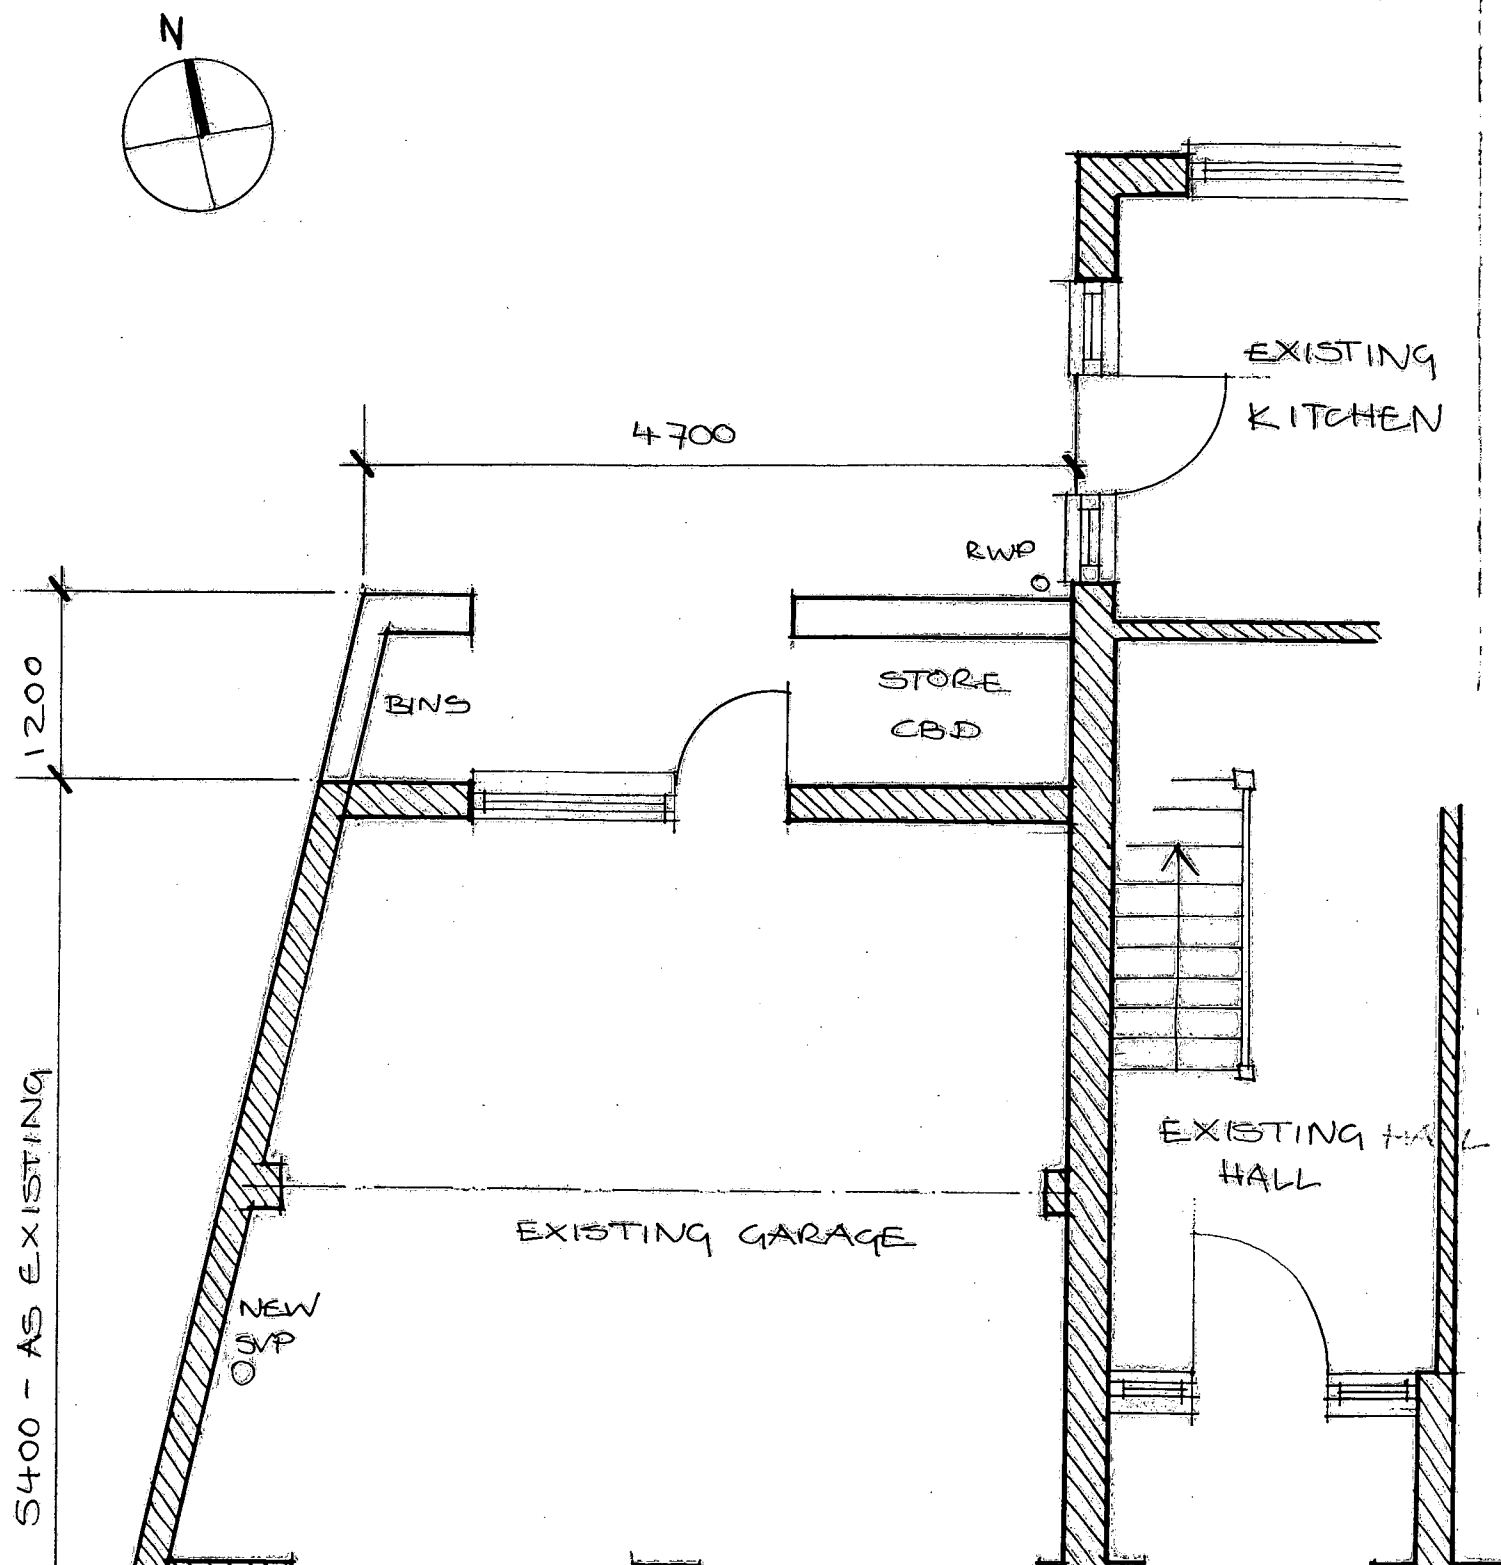

GROUND FLOOR PLAN 1:50

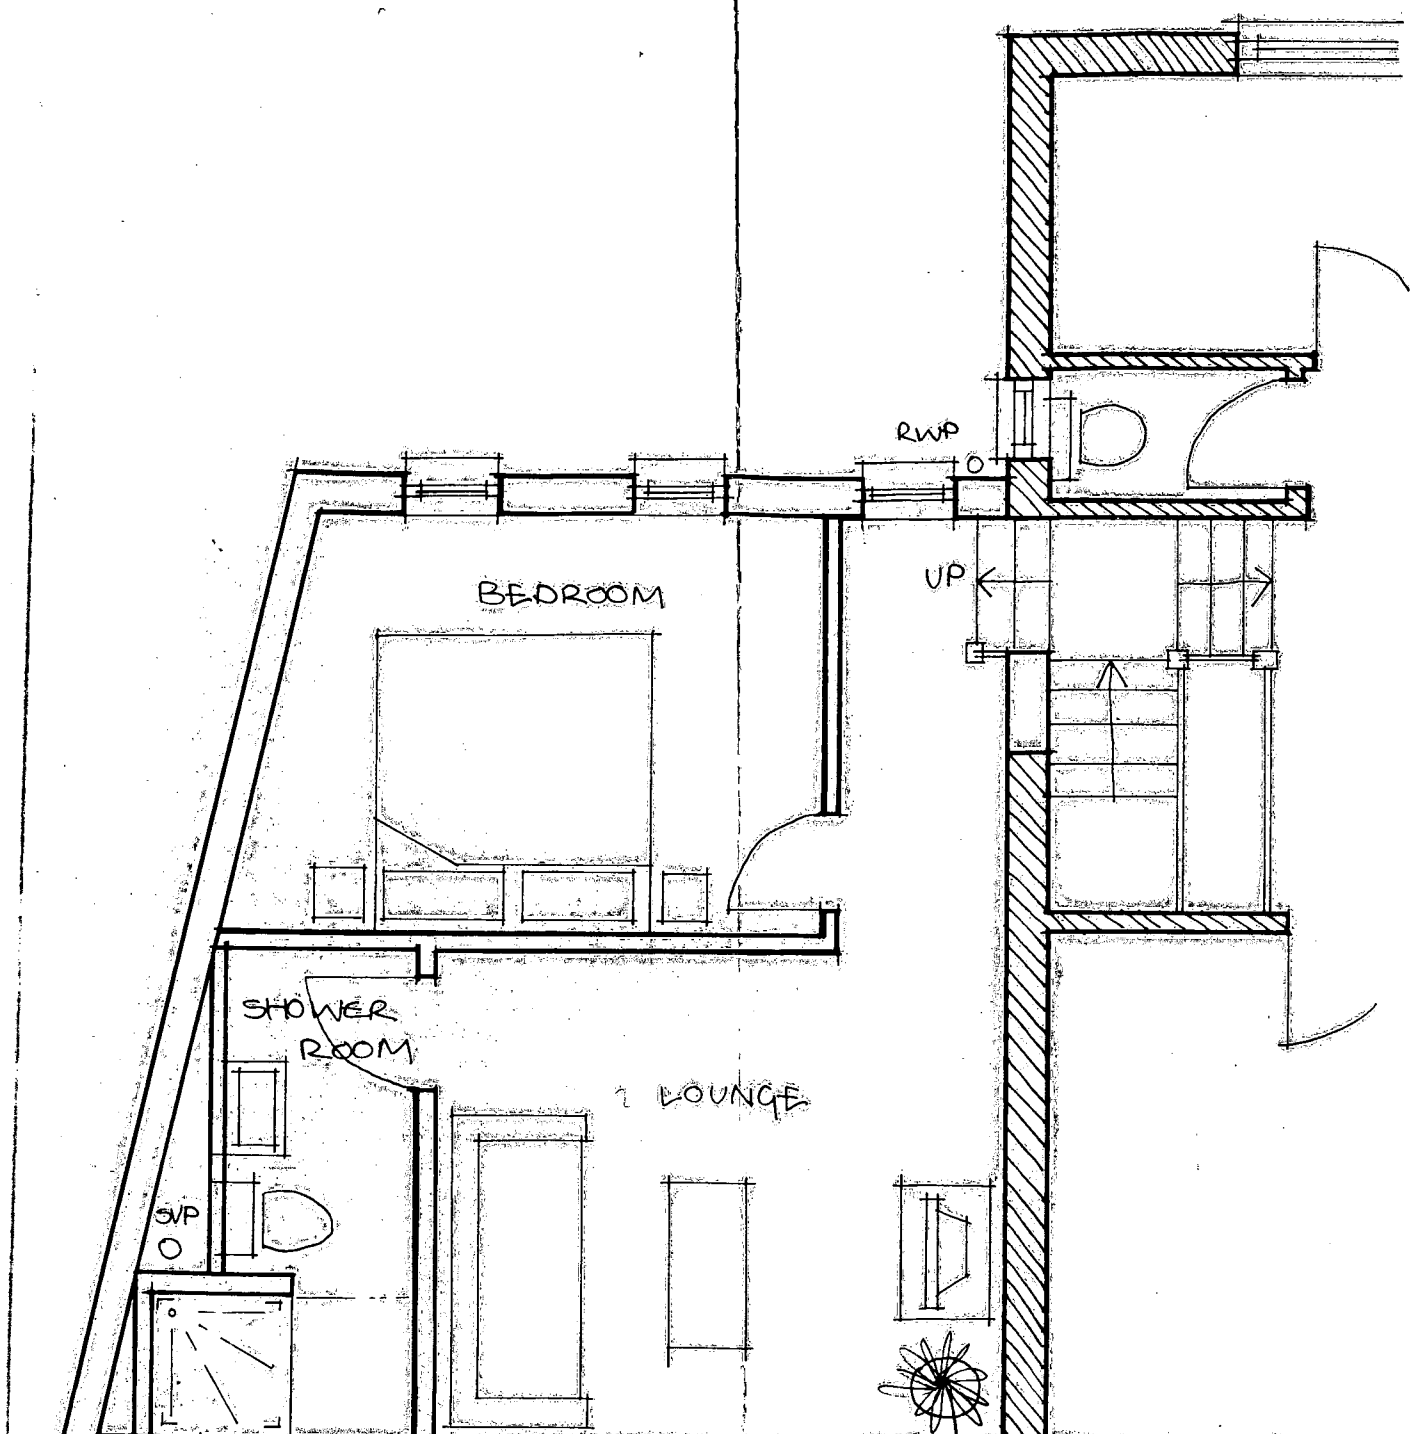

FIRST FLOOR PLAN 1:50

NB: NOT FOR CONSTRUCTION.
ALL DIMENSIONS TO BE CHECKED ON SITE.
DO NOT SCALE EXCEPT FOR PLANNING PURPOSES.

PROPOSED FIRST FLOOR EXTENSION OVER EXISTING GARAGE.

124 CHICHESTER ROAD,
BOGNOR REGIS.

BR 177 06

RECEIVED 31.5.06

ARUN DISTRICT COUNCIL:BR/177/06/ 31/05/2006