


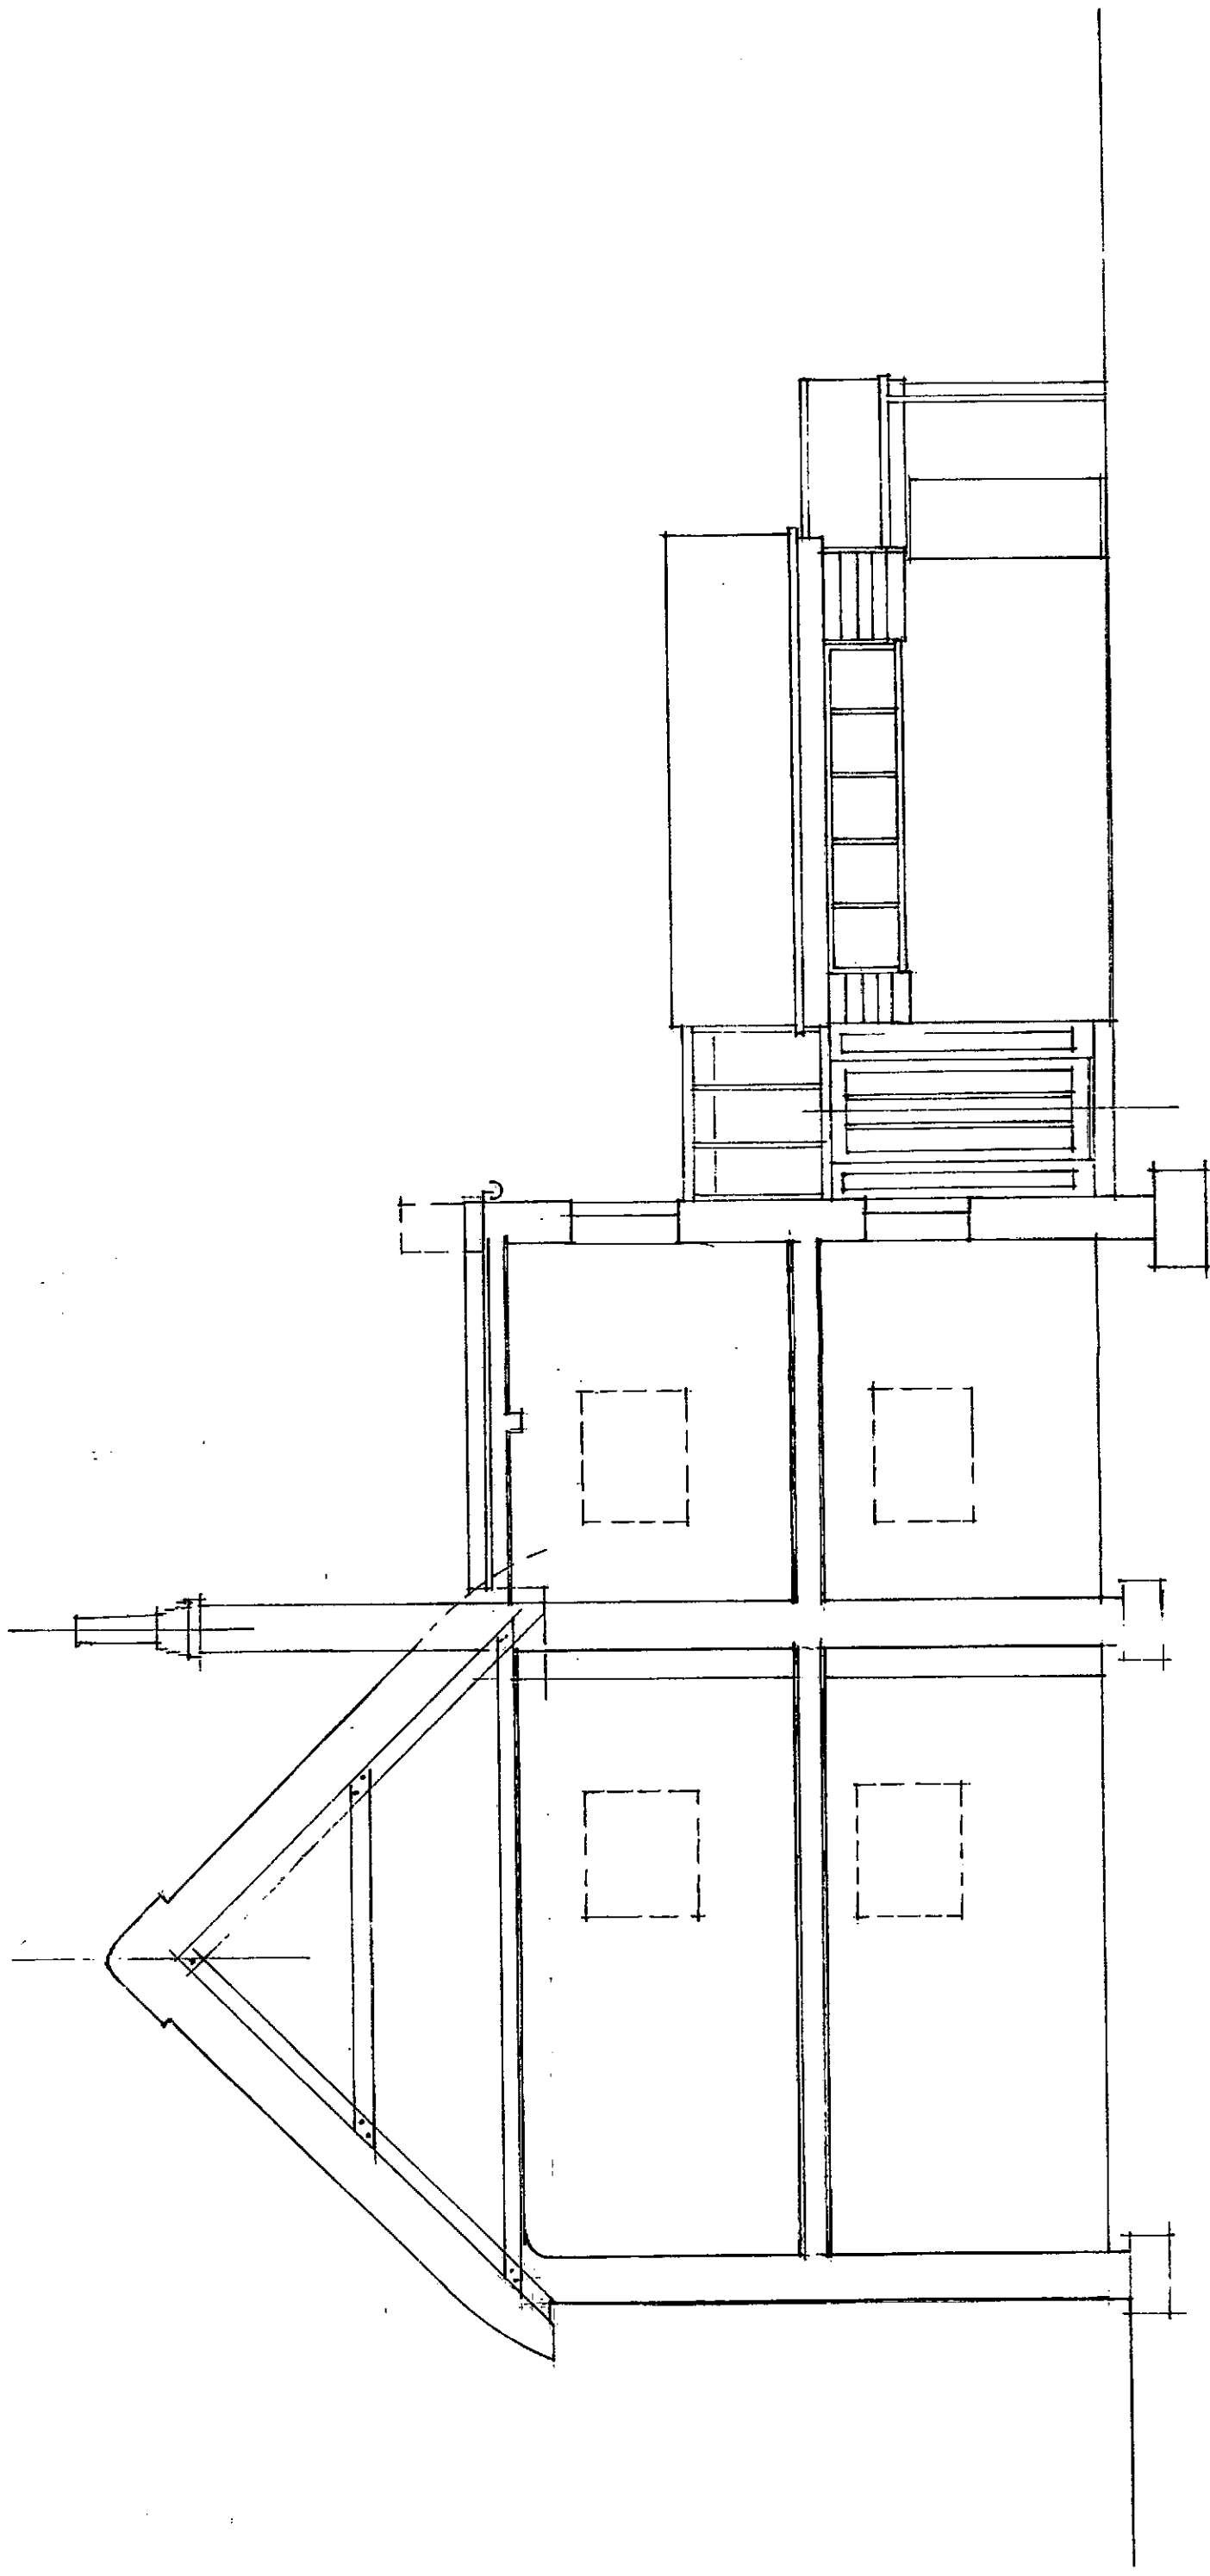

MYRTLE COTTAGE, BOARDER

SURVEY: SECTION A-A

DES. 17-03/03 1:50

© ANTHONY PERCY, ARCHITECT 2011