



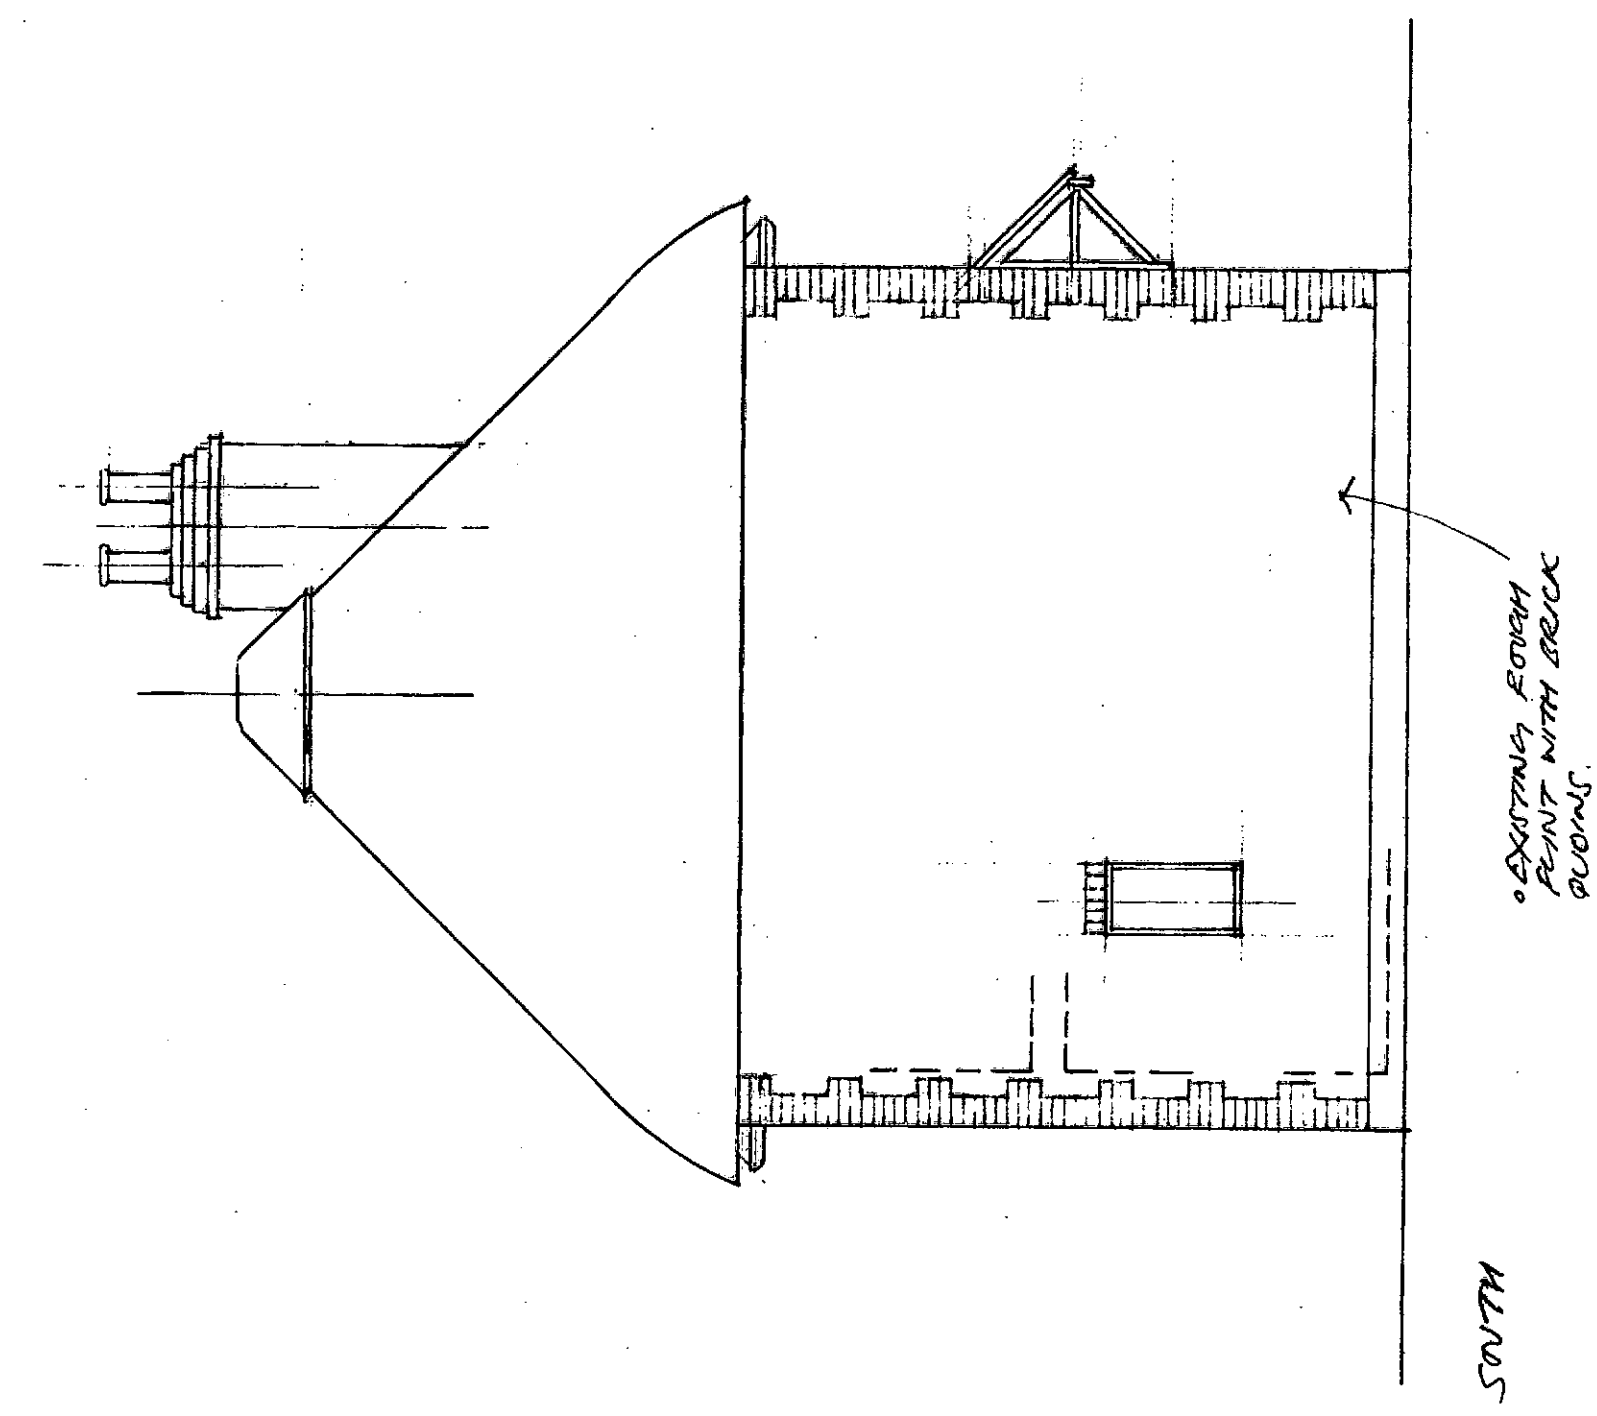

MYRTLE COTTAGE, BOGNOR

EXTN.: SOUTH + NORTH ELEVNS.

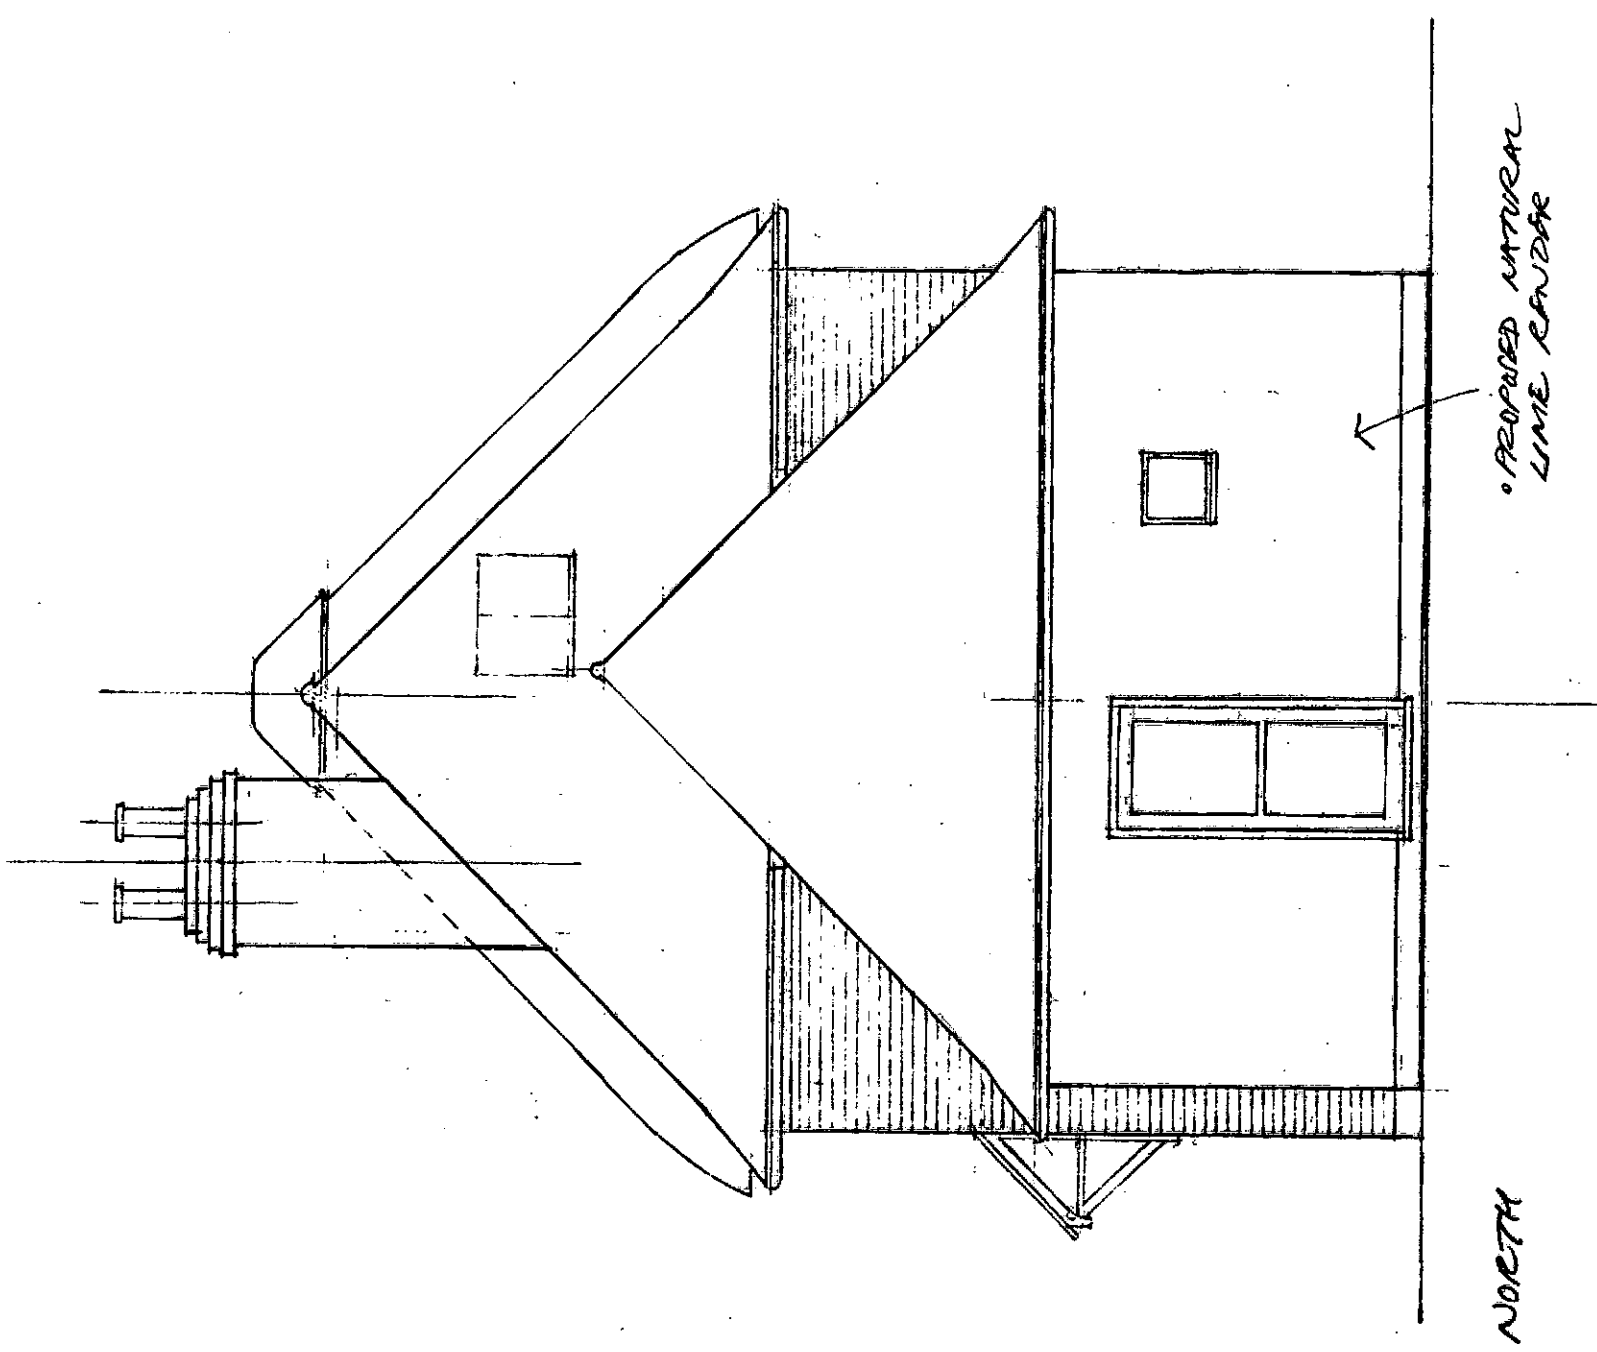

DEC. 1793/26 1:50.

© ANTHONY PERCY, ARCHITECT
2012