


• RAISED MATCHING
WORK TO CHIMNEY

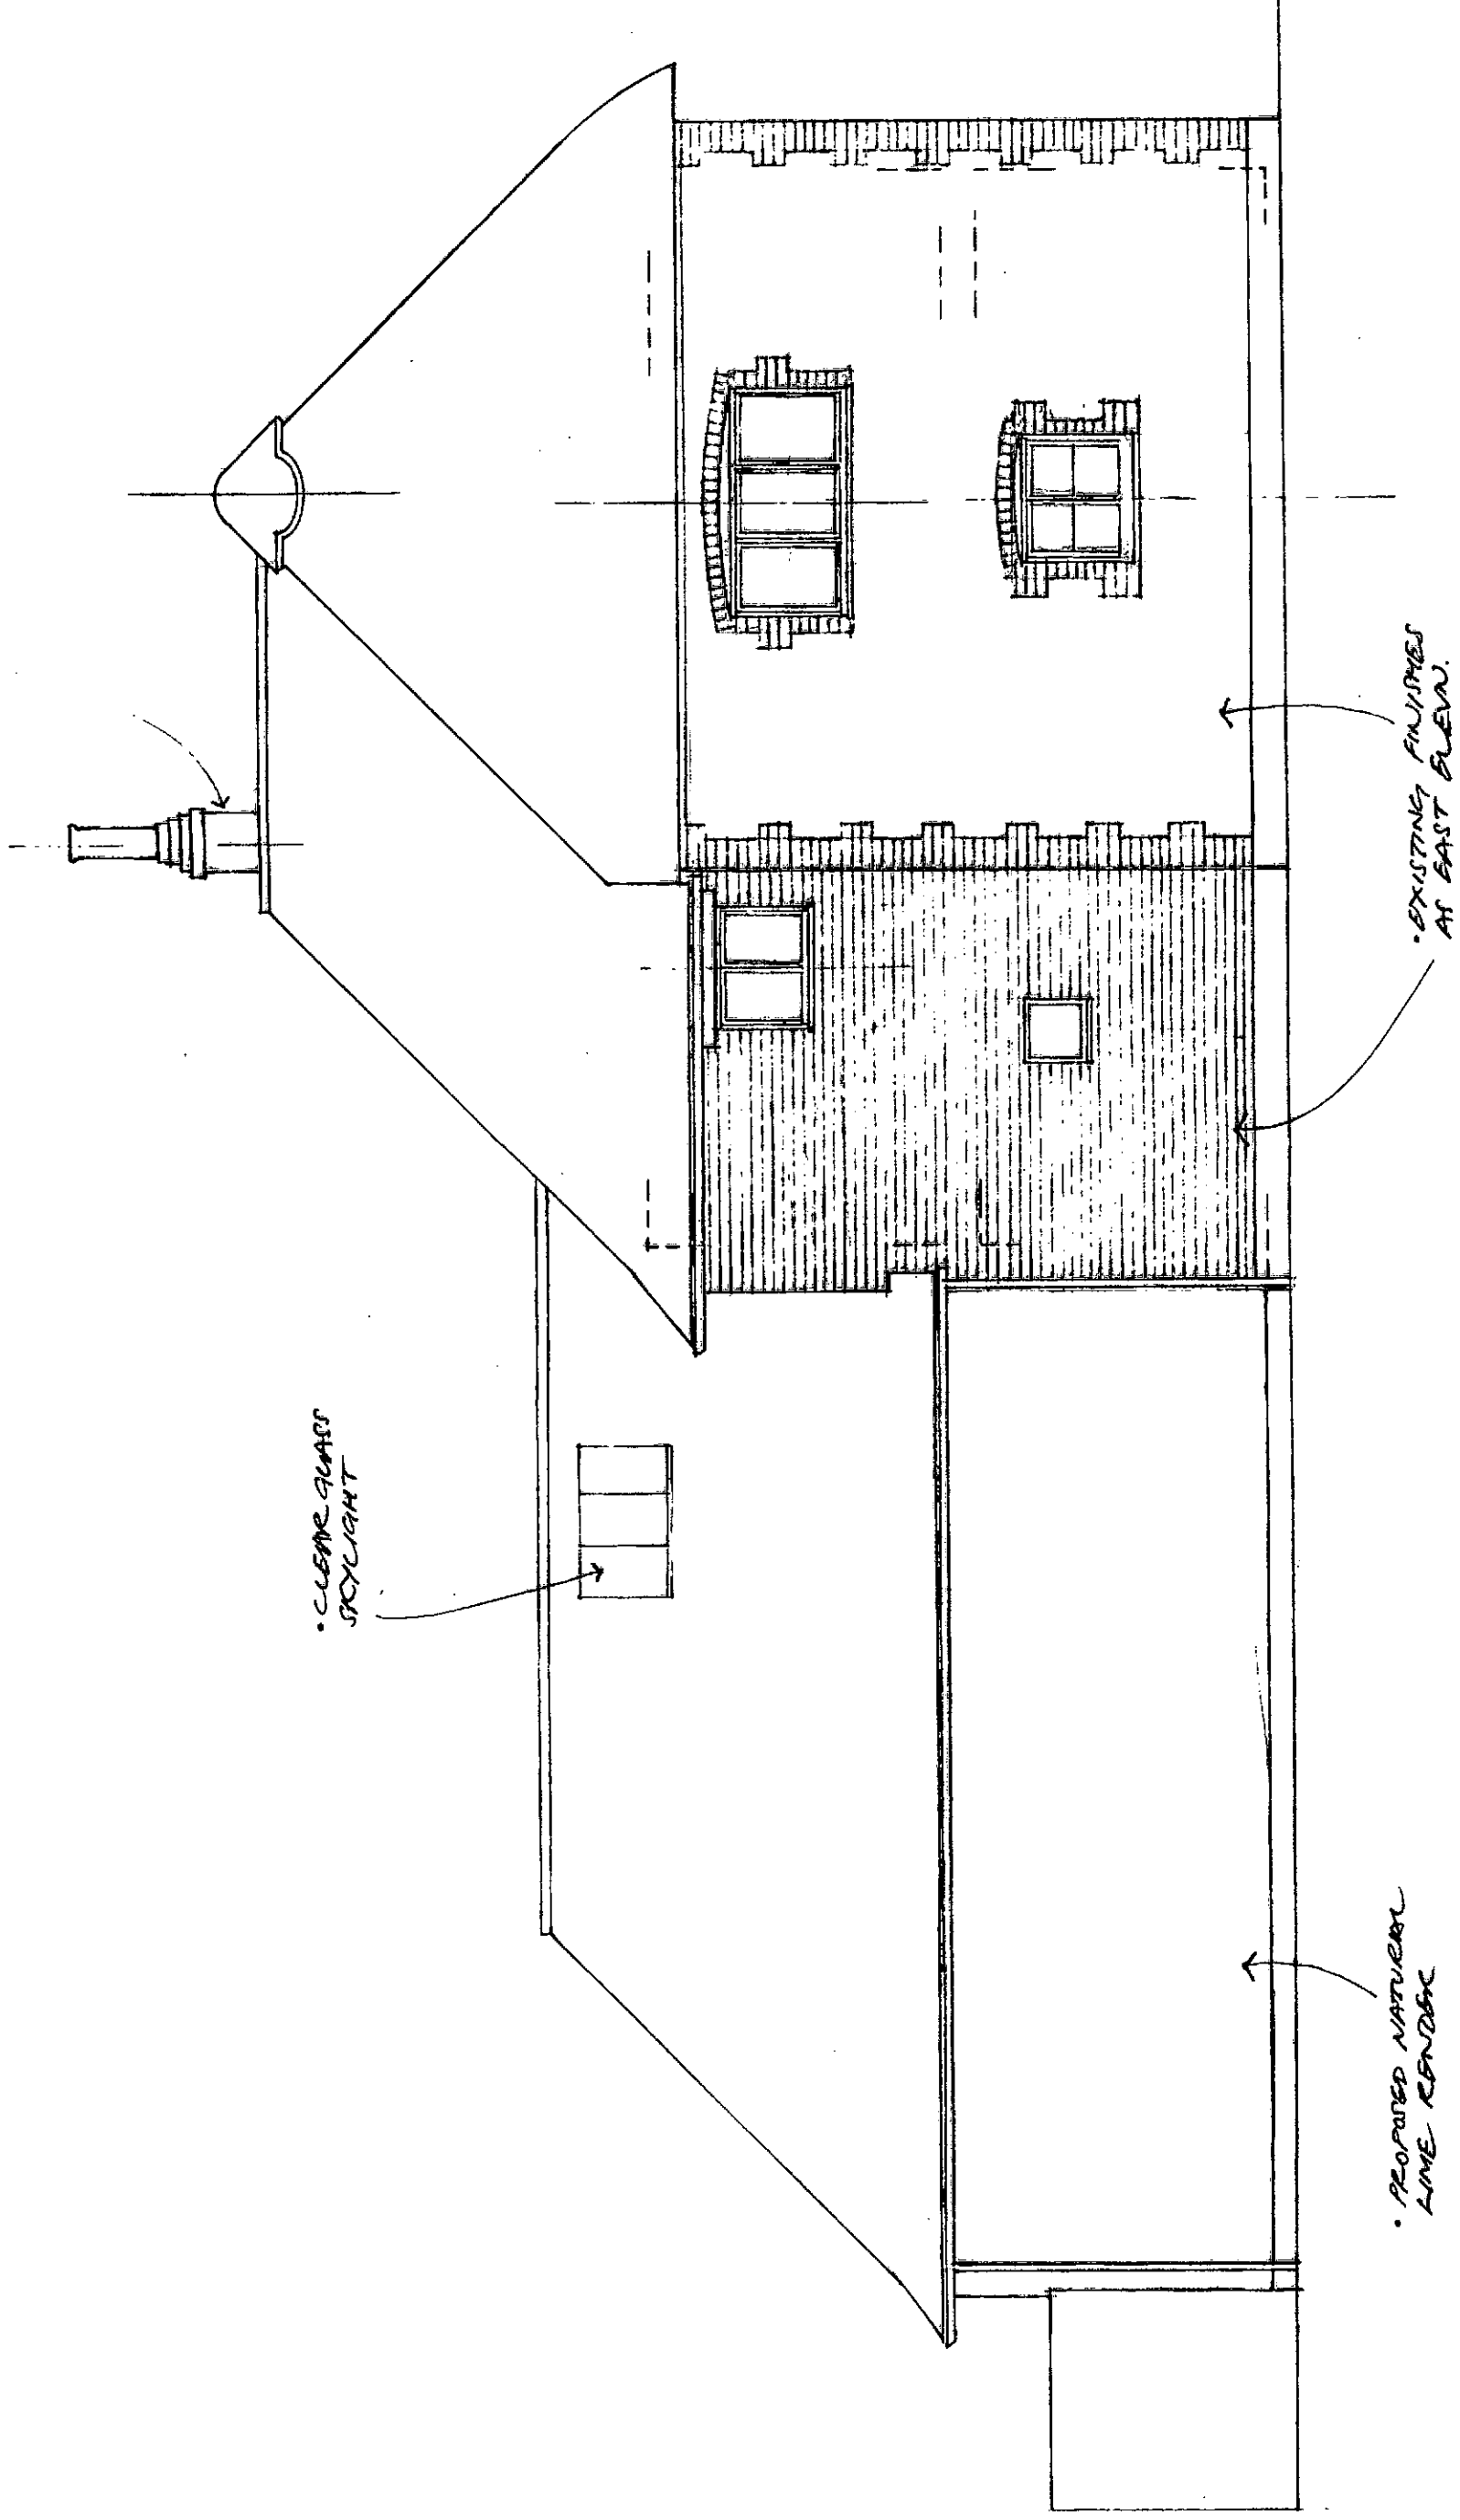

• CLEAR GLASS
SKYLIGHT

• PROPOSED NATURAL
LINE RENDER

• EXISTING FINISHES
AT EAST ELEV.