


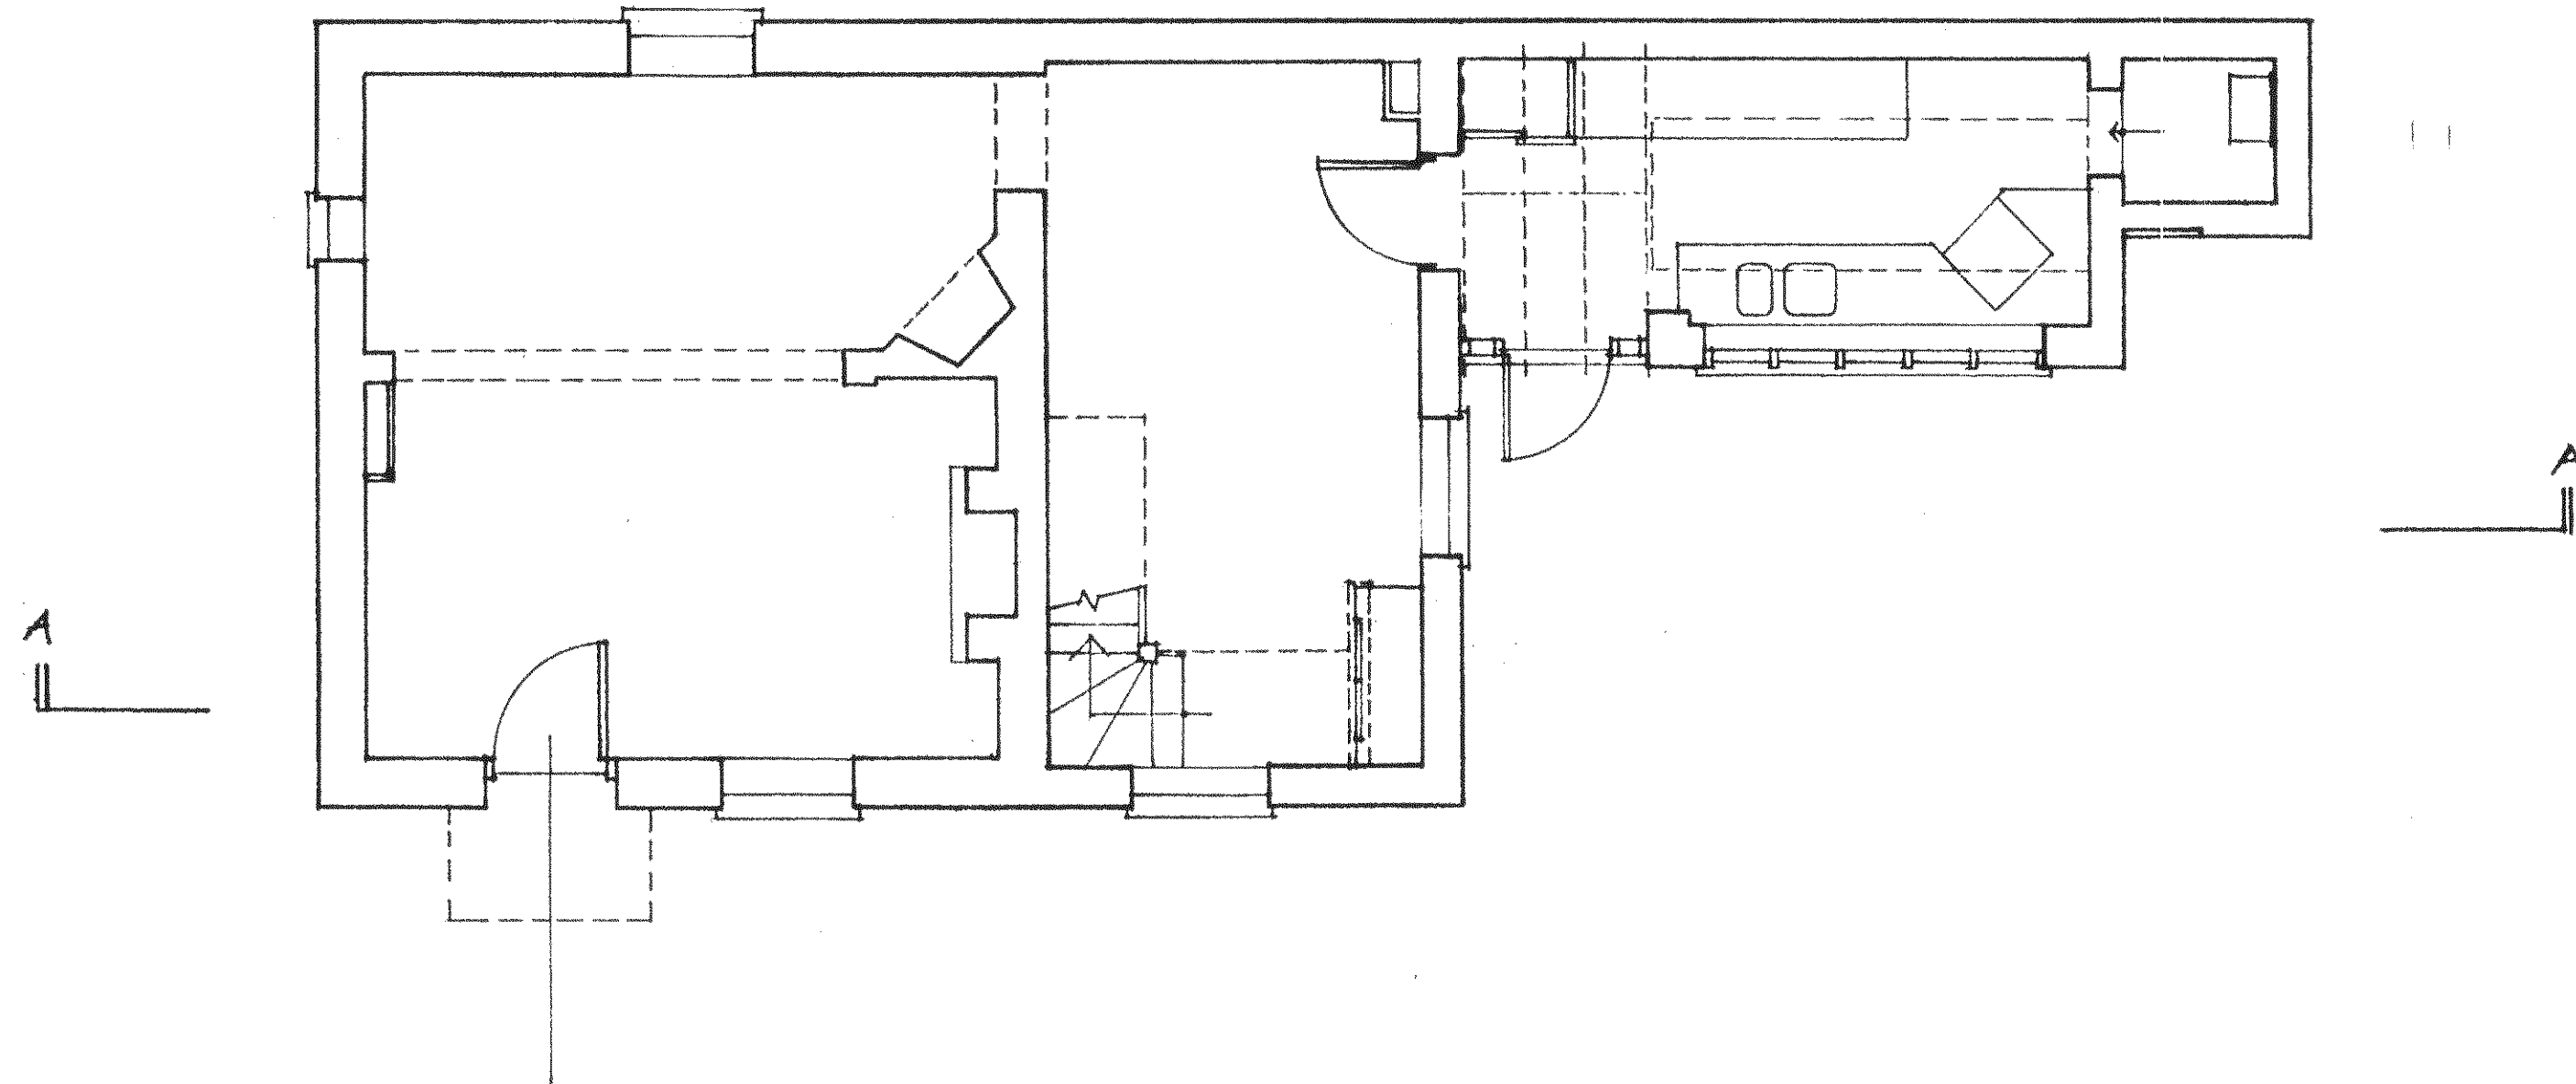

MYRTLE COTTAGE, BOGNOR

EXISTING
SURVEY: GROUND FLOOR PLAN

DEG. 1793/01A 1:50

© ANTHONY PERRY, ARCHITECT
2011