


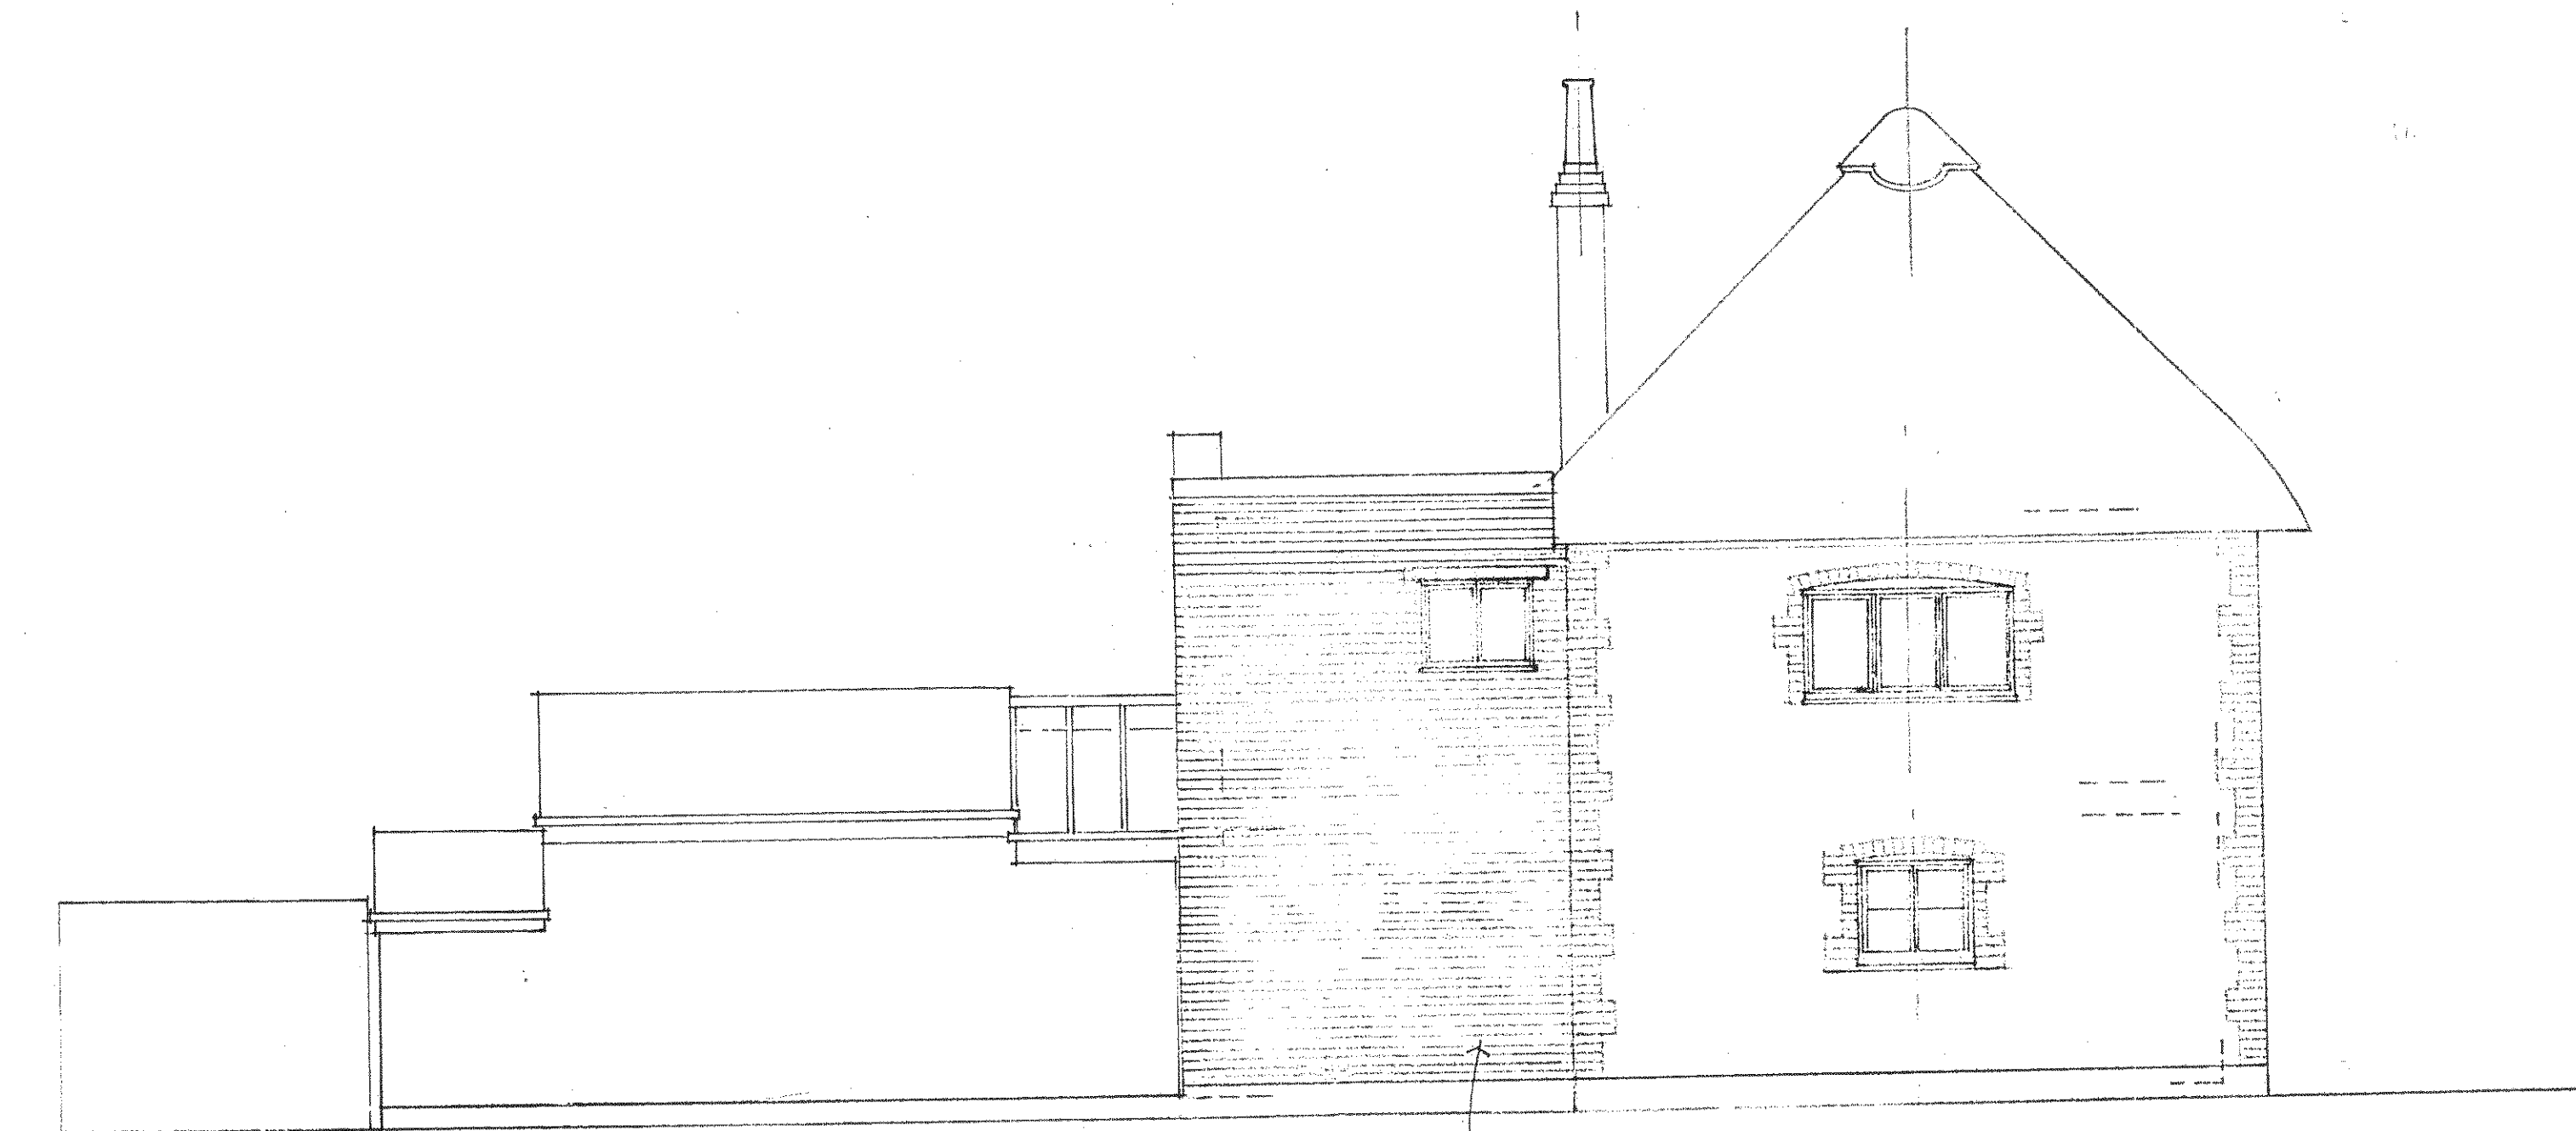

NOTE: FAIR FACED BRICKWORK
TO EXISTING EXTENSION OF
ORIGINAL COTTAGE (WEST,
NORTH & EAST ELEVINGS.)

MYRTLE COTTAGE, BOGNOR

EXISTING
SURVEY: WEST ELEVATION

DRG. 1793/06 1:50

© ANTHONY FERRY, ARCHITECT
2012