



ARLON DISTRICT COUNCIL			
No.			
CURFEW			
Received	20.8.12.		

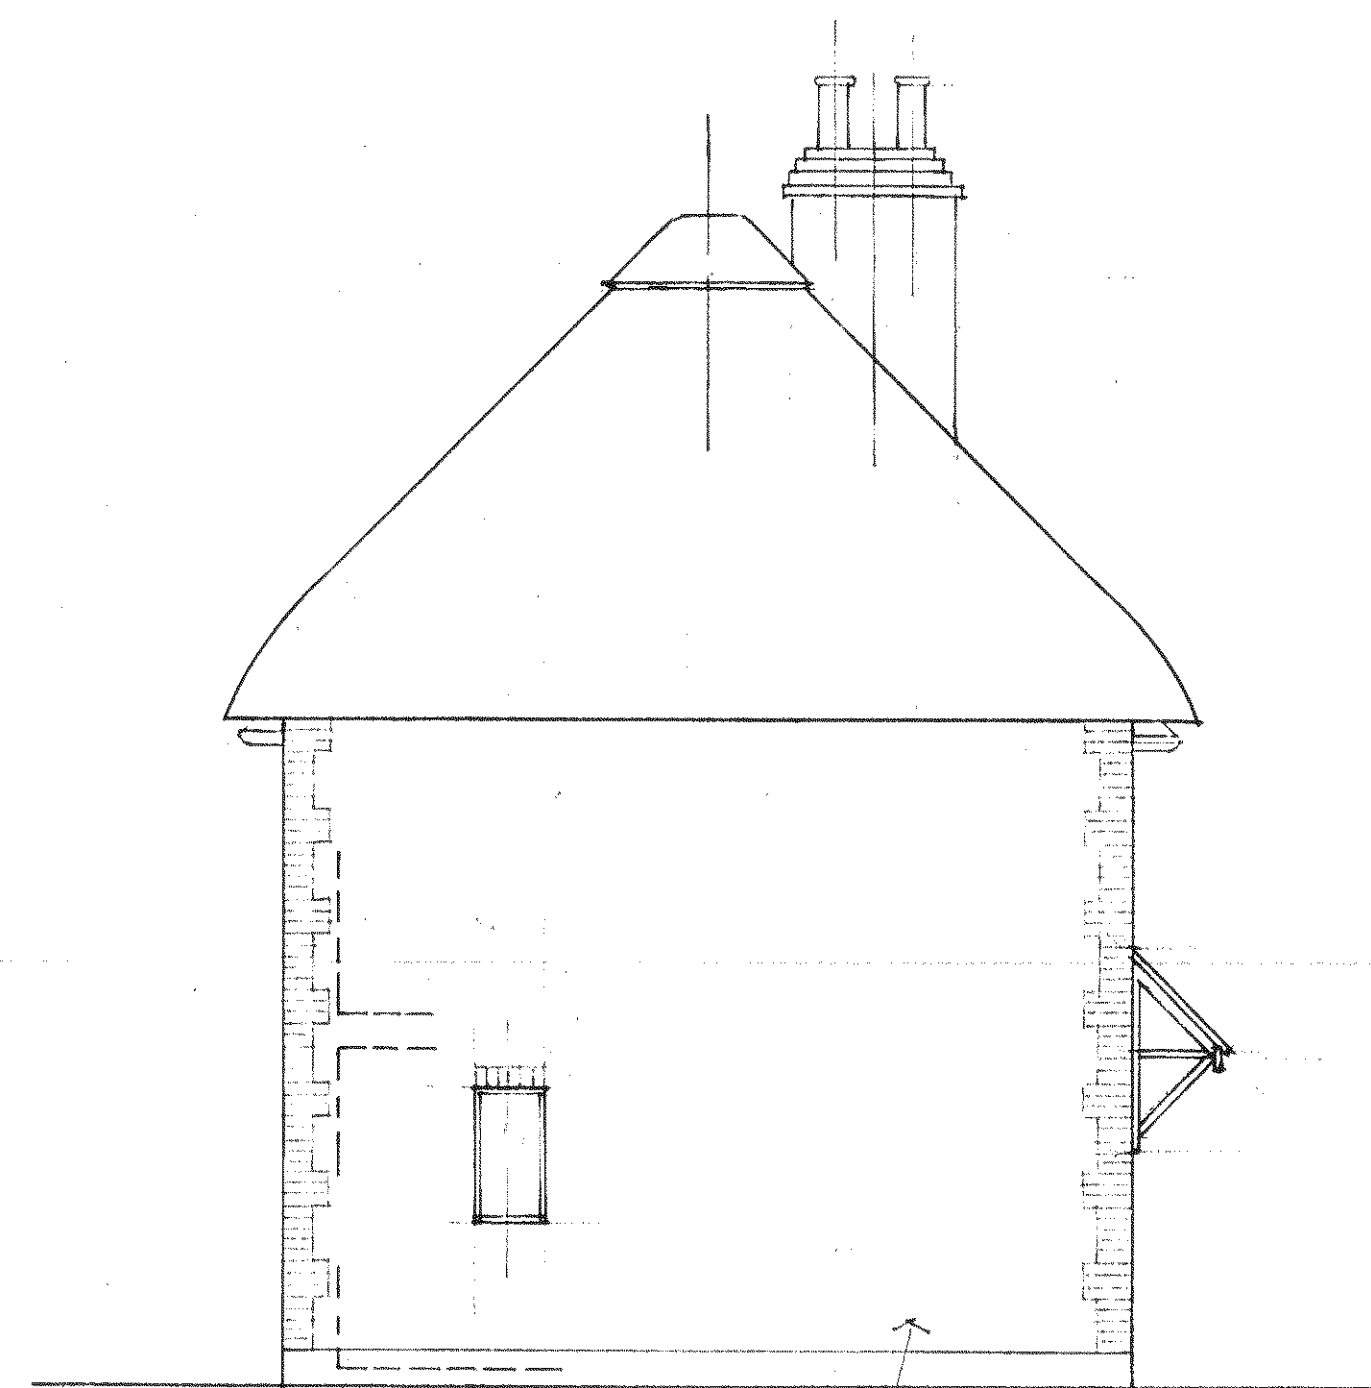

SOUTH

• EXISTING, ROUGH
FLINT WITH BRICK
QUOINS.

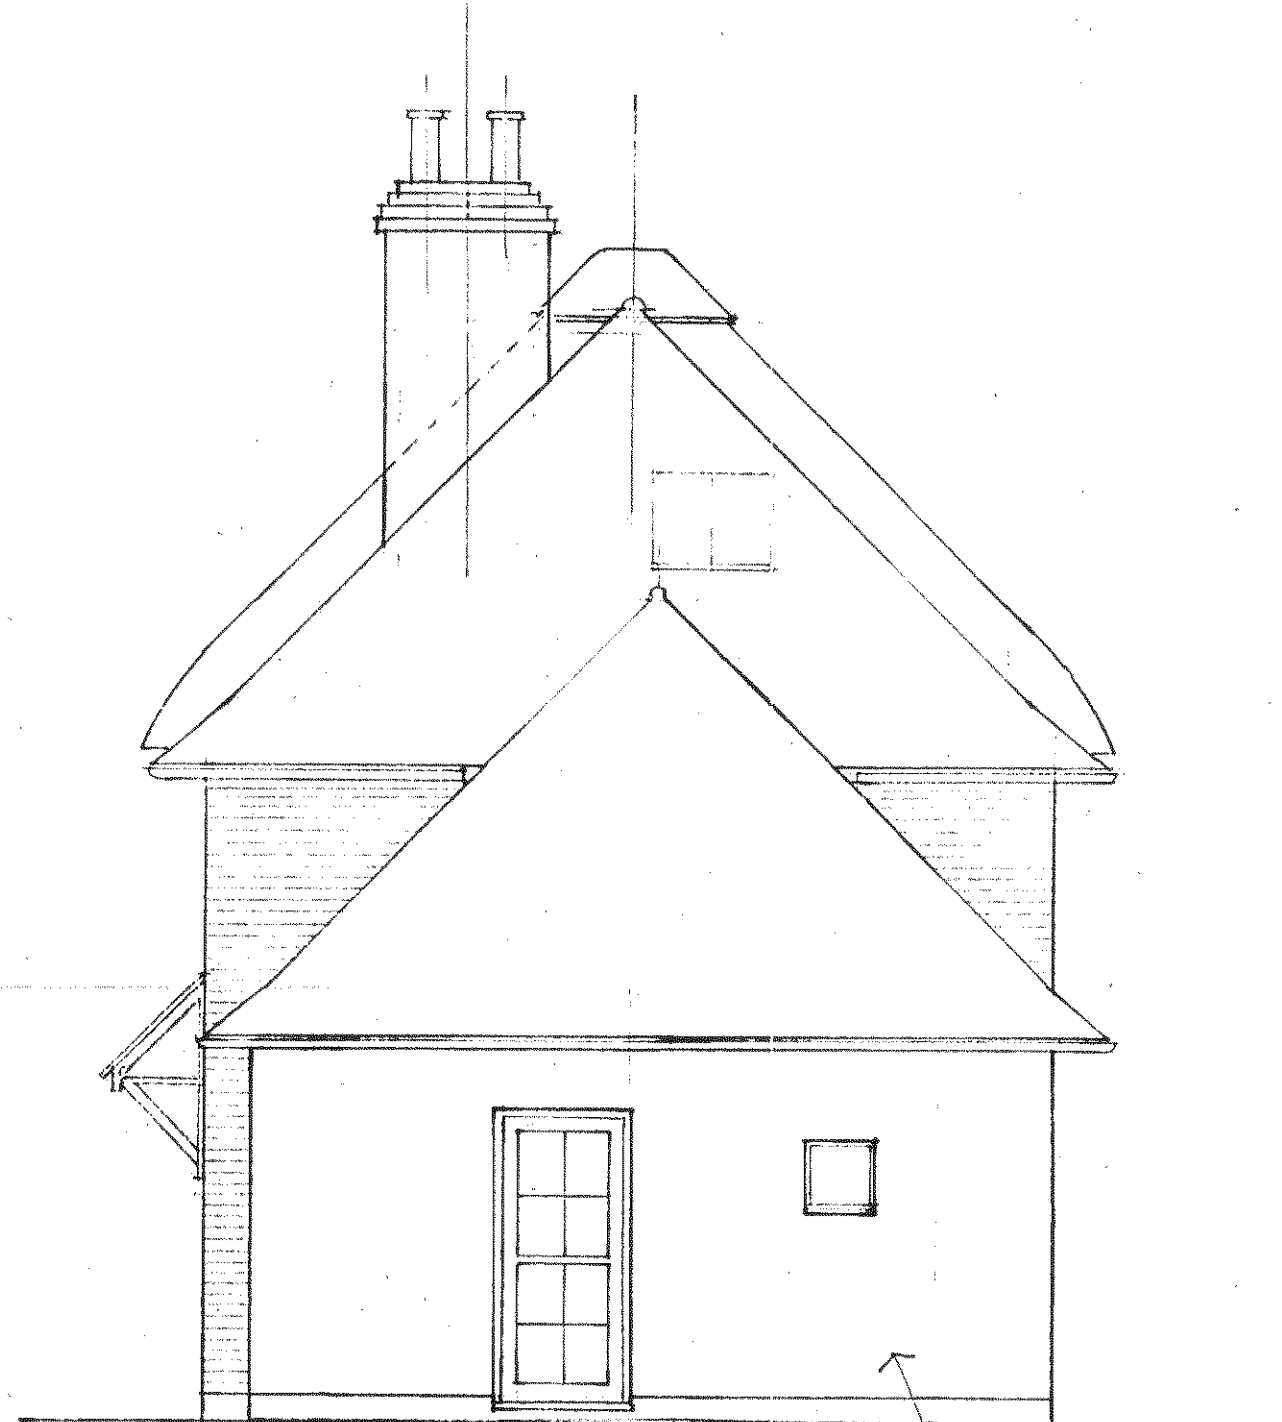

NORTH

• PROPOSED NATURAL
LIME RENDER

MYRTLE COTTAGE, BOGNOR

EXTN.: SOUTH + NORTH ELEVNS.

DRG. 1793/26A 1:50.

© ANTHONY PERRY, ARCHITECT
2012