


COUNCIL DISTRICT		COUNCIL	
SUBSTITUTION			
Received		20.8.12.	

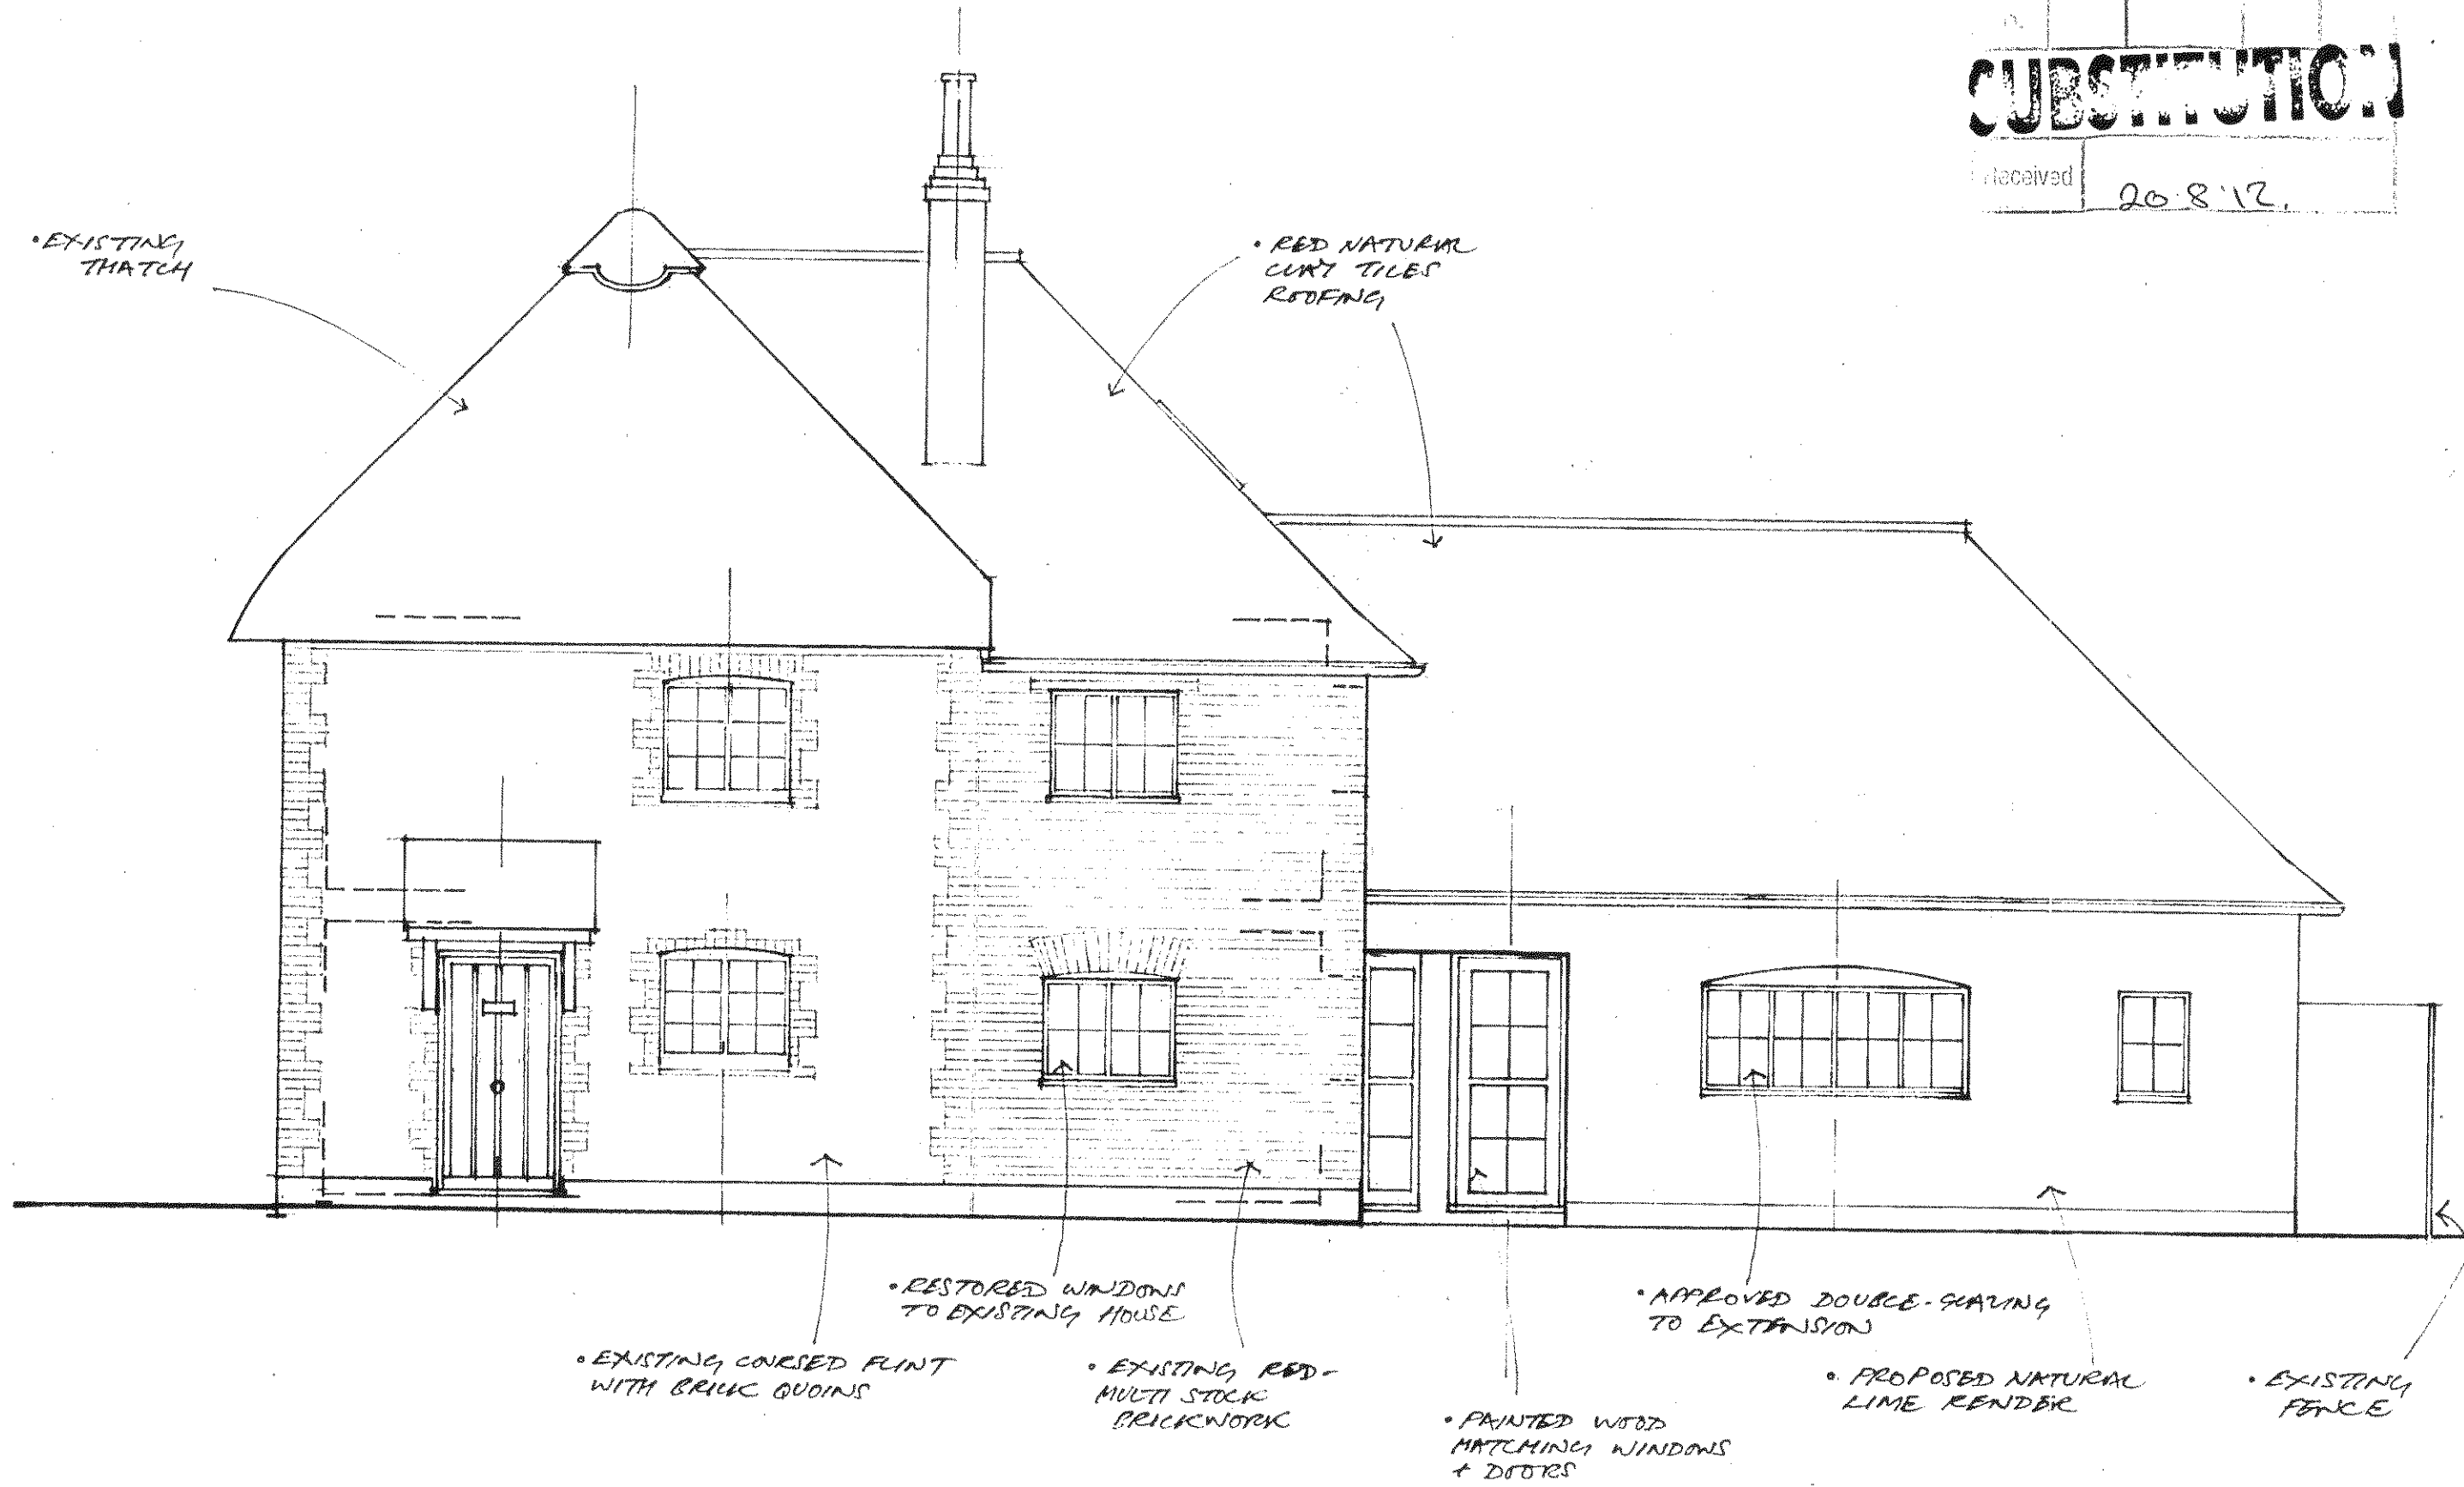

MYRTLE COTTAGE, BOGNOR EXTN : EAST ELEVATION

DRG. 1793/25A 1:50

© ANTHONY PERRY, ARCHITECT
2012