

EXISTING
CLASH
CONCEDED
FRUITS

3.3M


2.0M

10M

EAST
BOUNDARY

6.2M

BACK GROUND

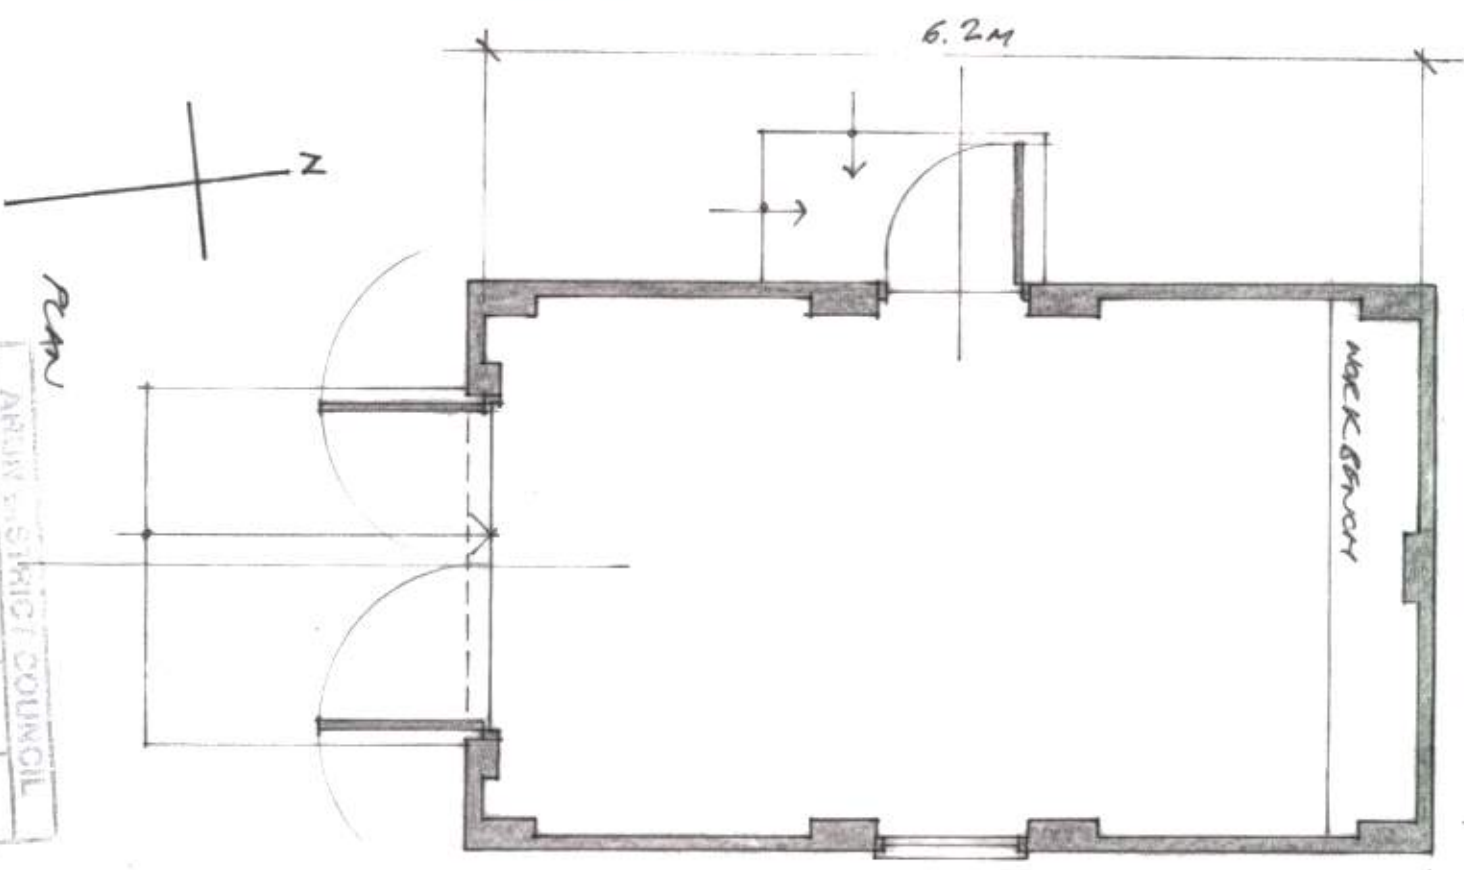


PLAN

ARUN DISTRICT COUNCIL

NO. 62 178 12


RECEIVED
31.8.12

NORTH ELEV.

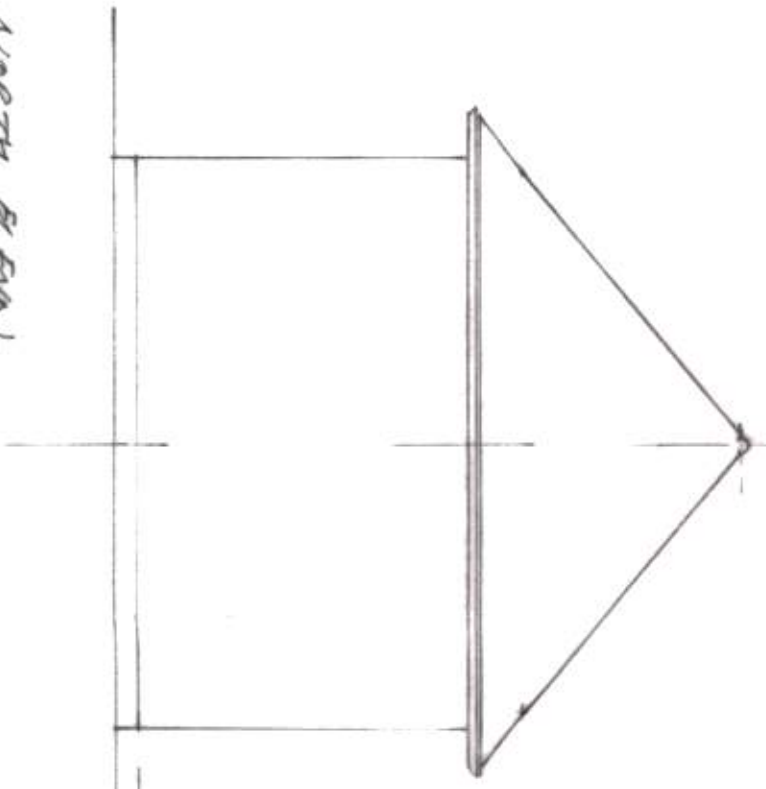


1.8M

SOUTH ELEV.

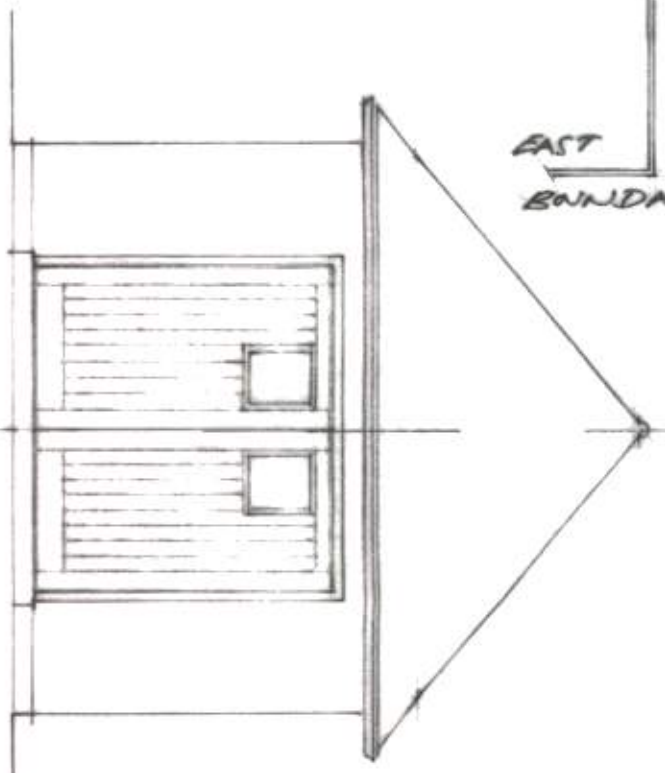

WEST ELEV.

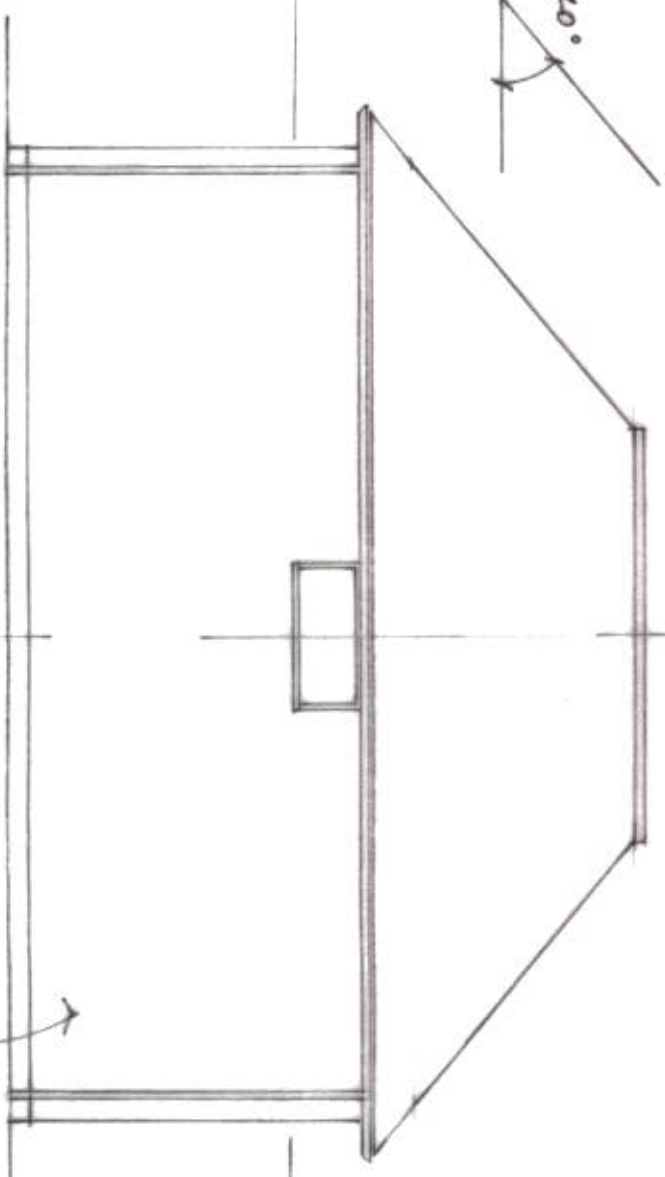

40°

• ADD NATURAL CLAY
THICK LINE TO MATCH
HOUSE EXTENSION

• PAINTED WOOD
VARIABLE

• NATURAL CLAY
THICK LINE TO MATCH
HOUSE EXTENSION

MYRICE COTTAGE, BOARDE EXTN: PROPOSED GARAGE

DEG. 1793/29A 1:50

© ANTHONY REEVE, ARCHITECT
CORE