



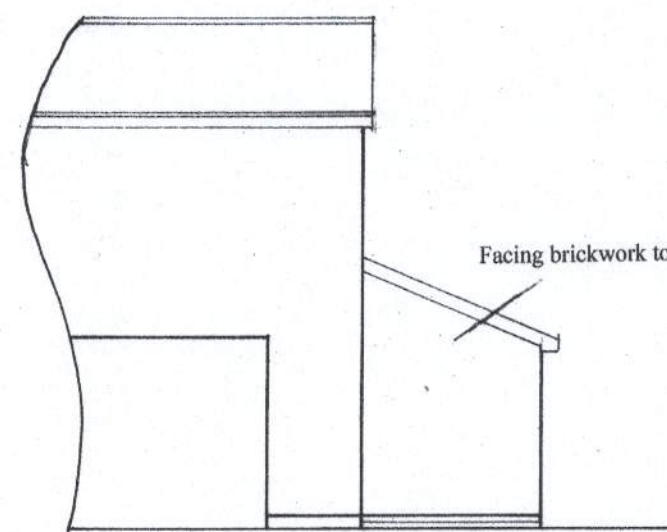


east

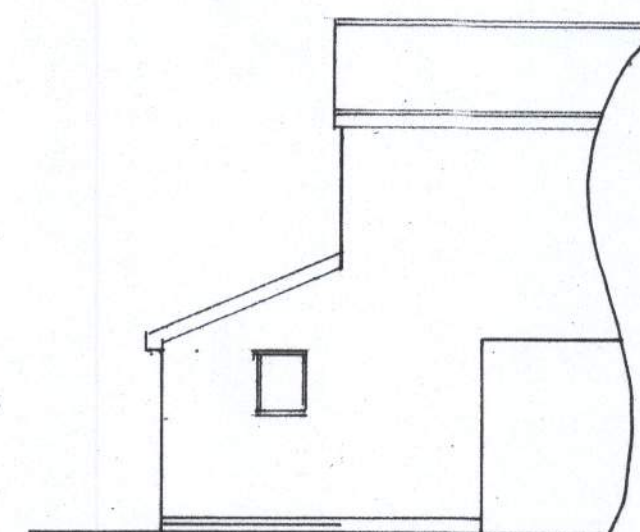

north
1 : 100




west

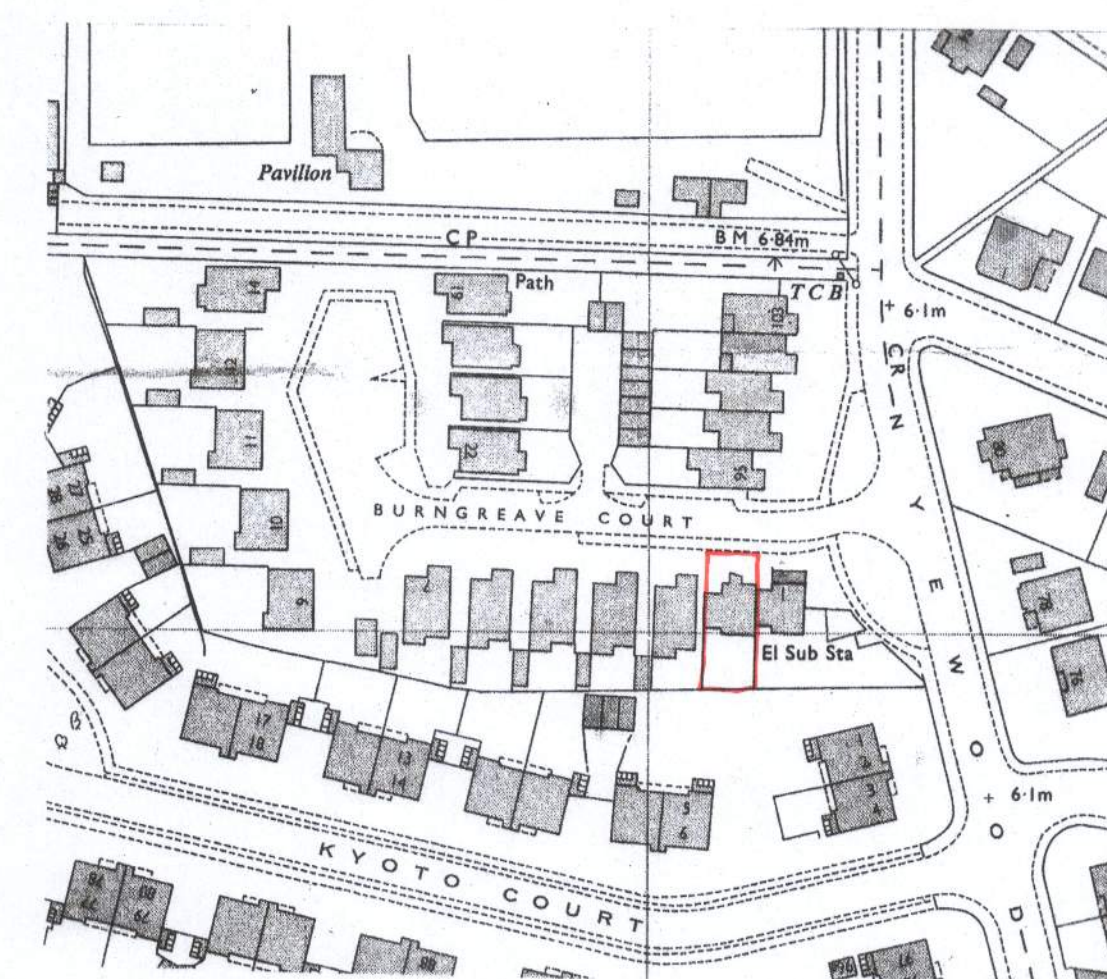

location plan

1 : 1250

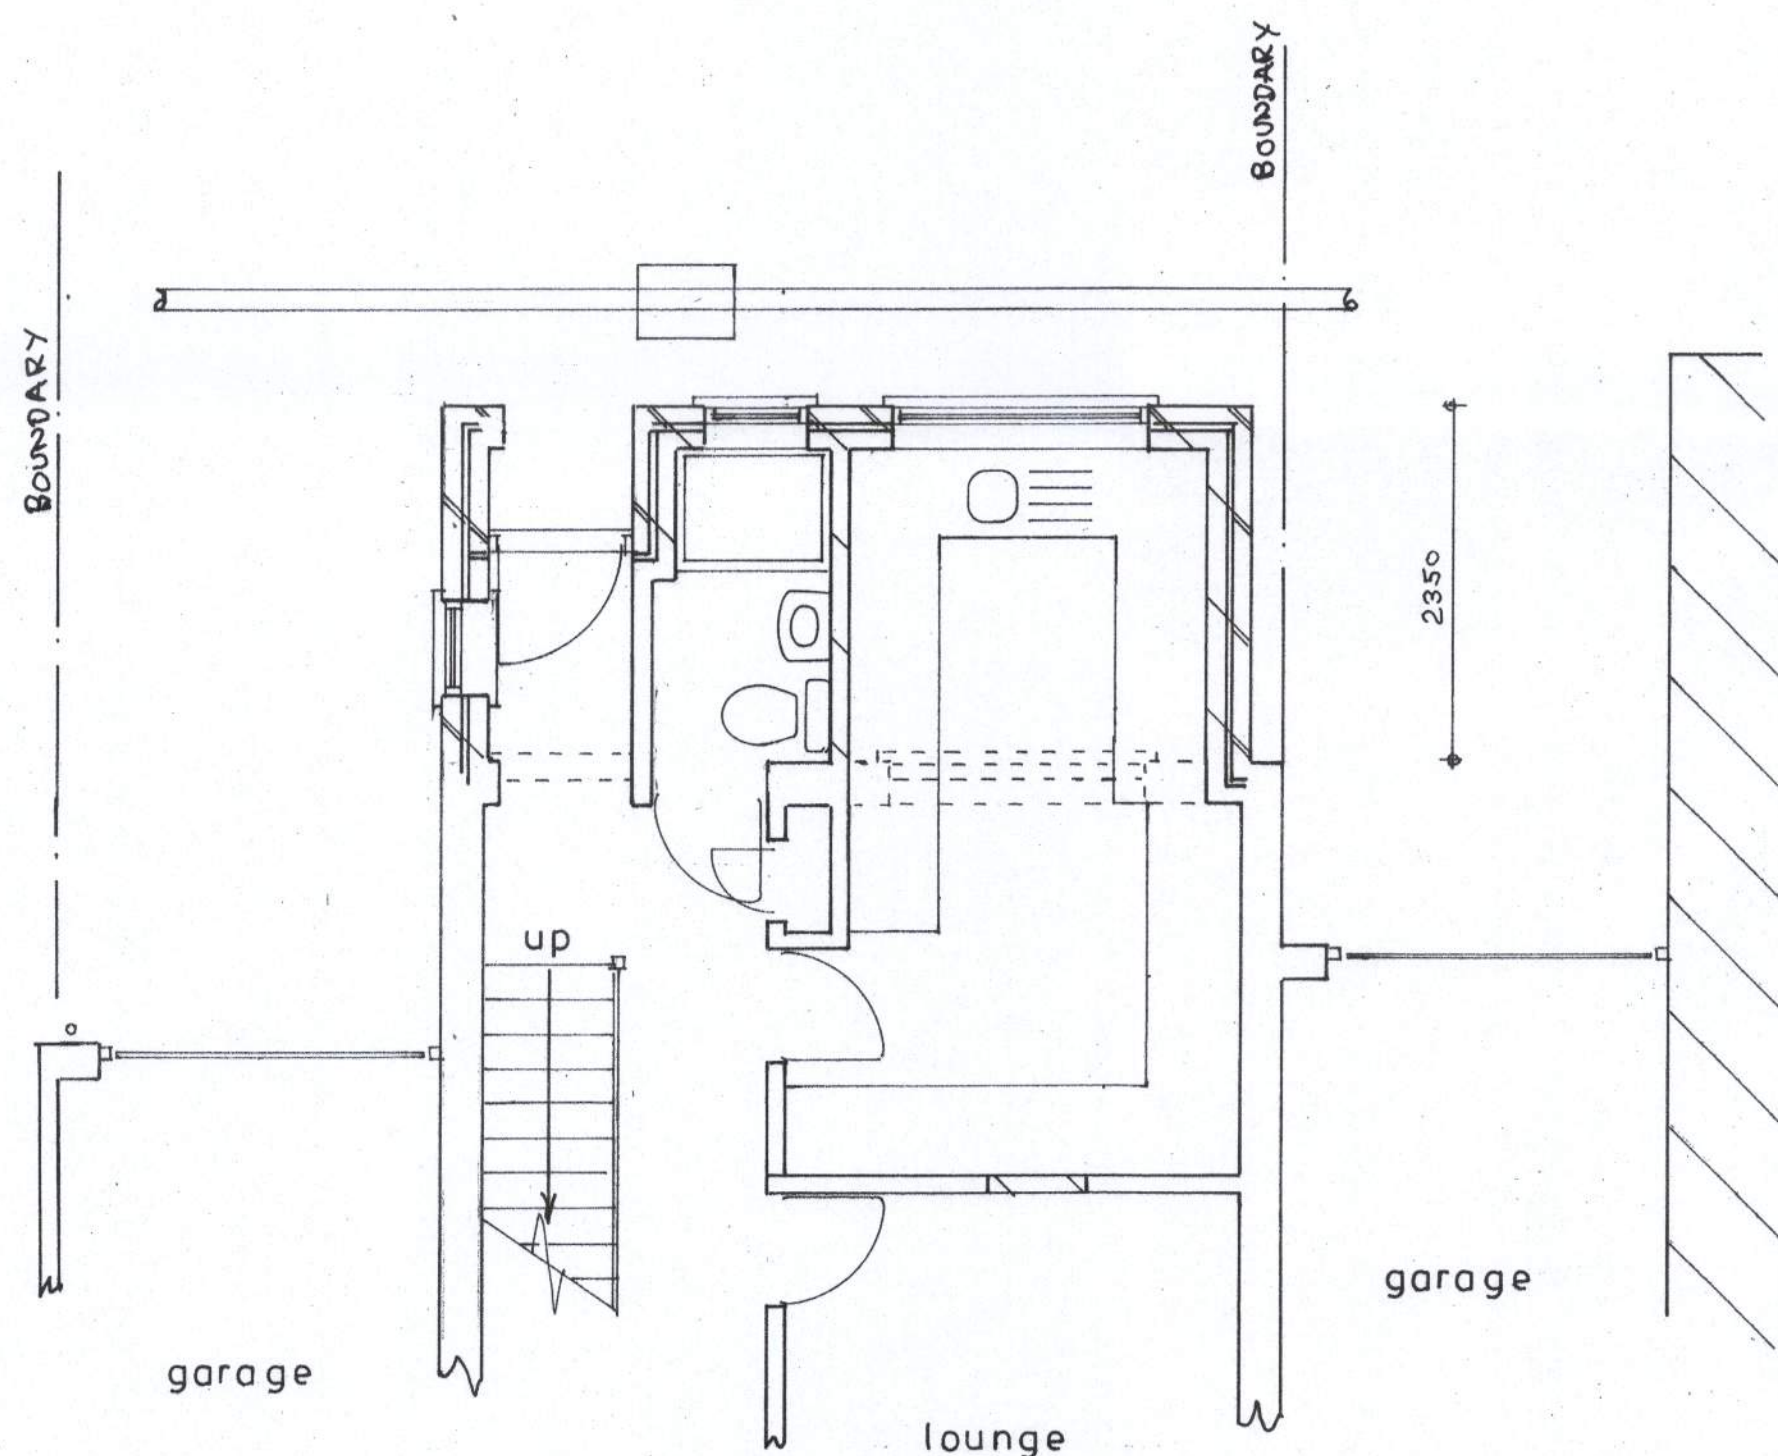


garage

lounge

garage

Plan

1 : 50

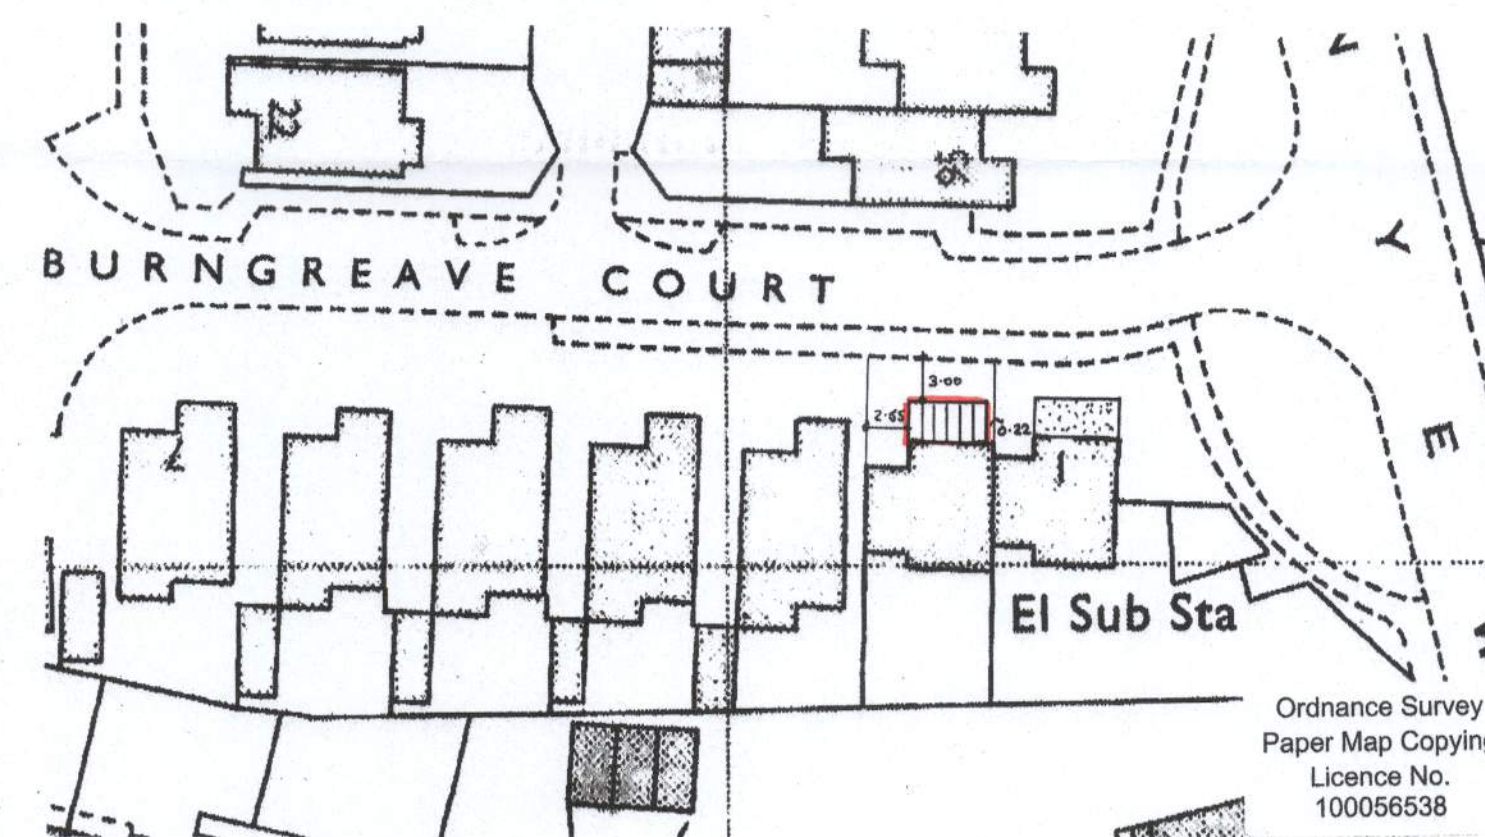

BURNGREAVE COURT

El Sub Sta

Ordnance Survey
Paper Map Copying
Licence No.
100056538

block plan

1 : 500

sheet 1

of 2

Proposed

PROPOSED SINGLE STOREY EXTENSION AT 2, BURNGREAVE COURT, BOGNOR REGIS
FOR MR. & MRS. D. LEACH.

Bryan Butcher
Rainbow Cottage
Nyetimber Lane
Bognor Regis PO21 3JX
01243 266871
07973 233442
bryan.butcher@btinternet.com
www.bryanbutcher.com