


GALLENT STORE, 8 MADEIRA PARADE, MADEIRA AVENUE, BOGNOR REGIS, PO22 8DX

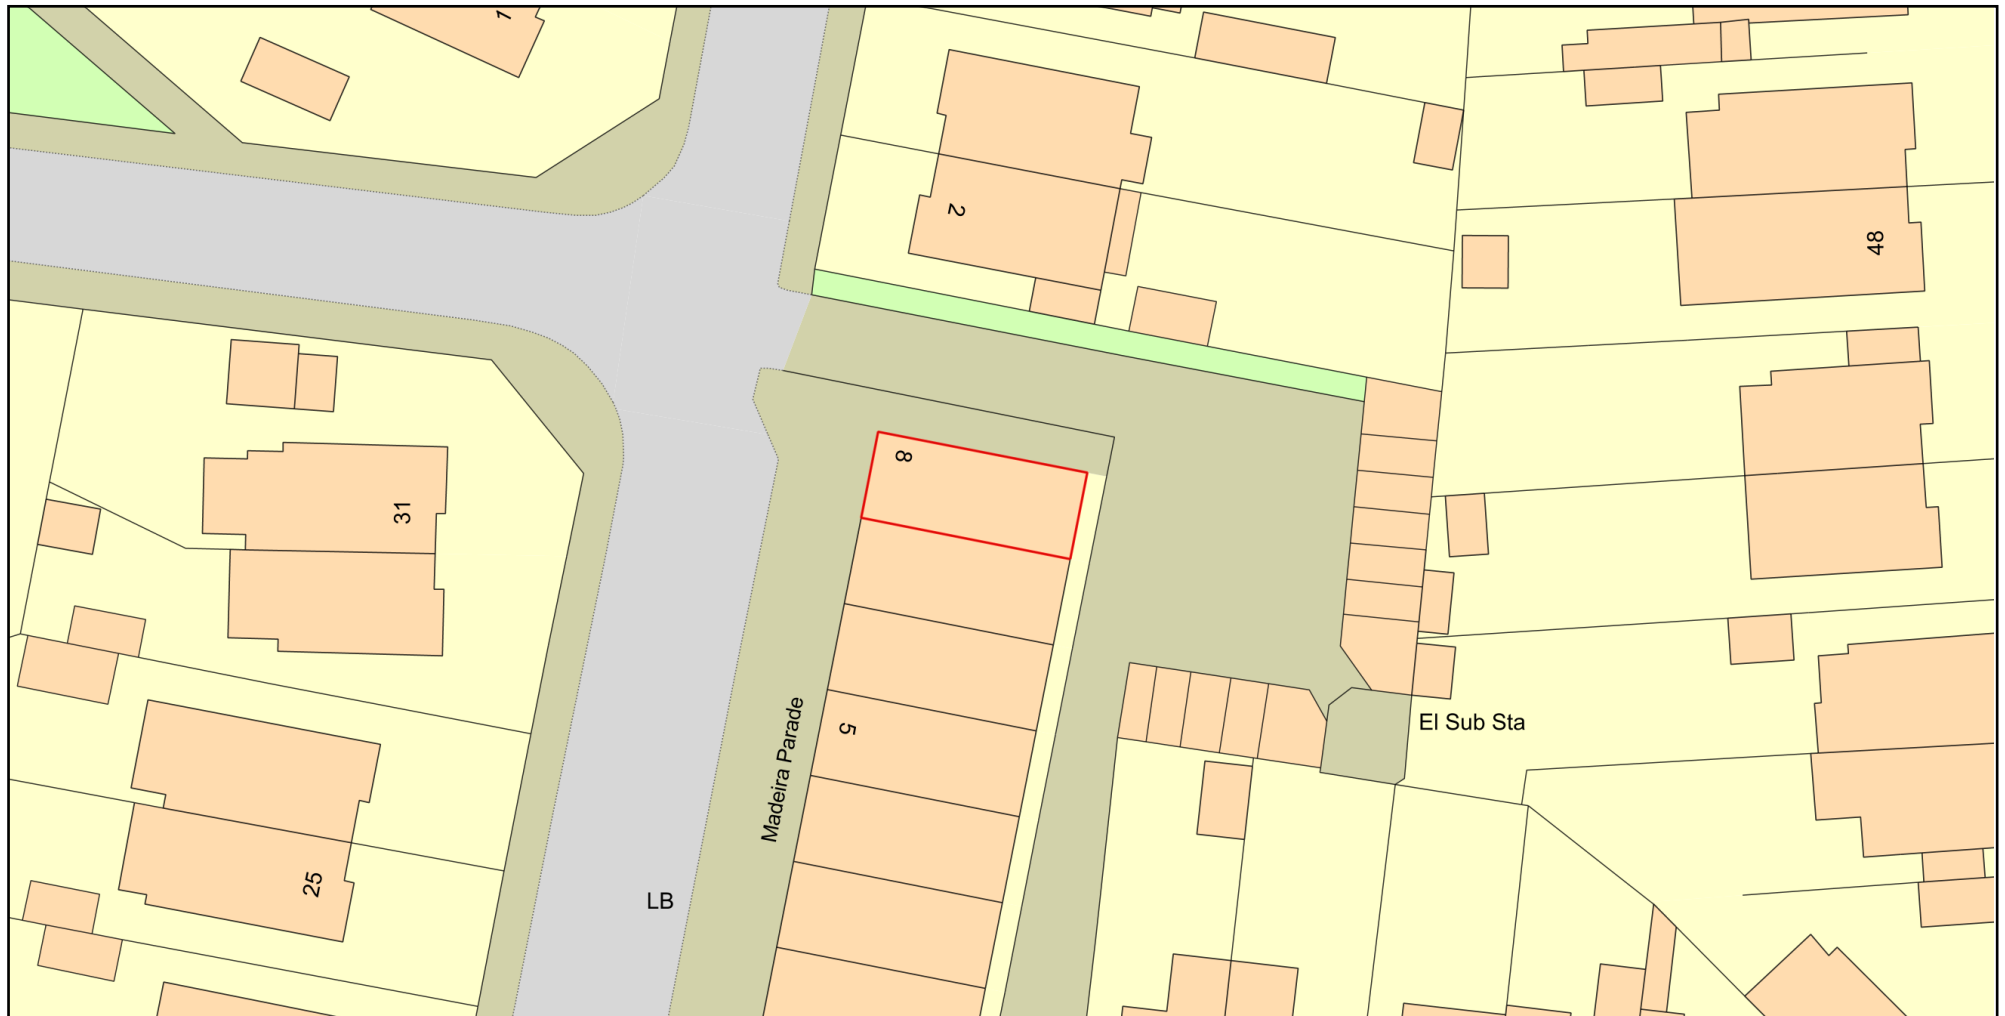

0 20
Metres



Plan Produced for: AVIM CONSULTANCY LTD

Date Produced: 22 Nov 2025

Plan Reference Number: TQRQM25326094836201

Scale: 1:500 @ A4

© Crown copyright and database rights 2025 OS 100042766

