ARUN DISTRICT COUNCIL:BR/179/08/A

YH4802010532

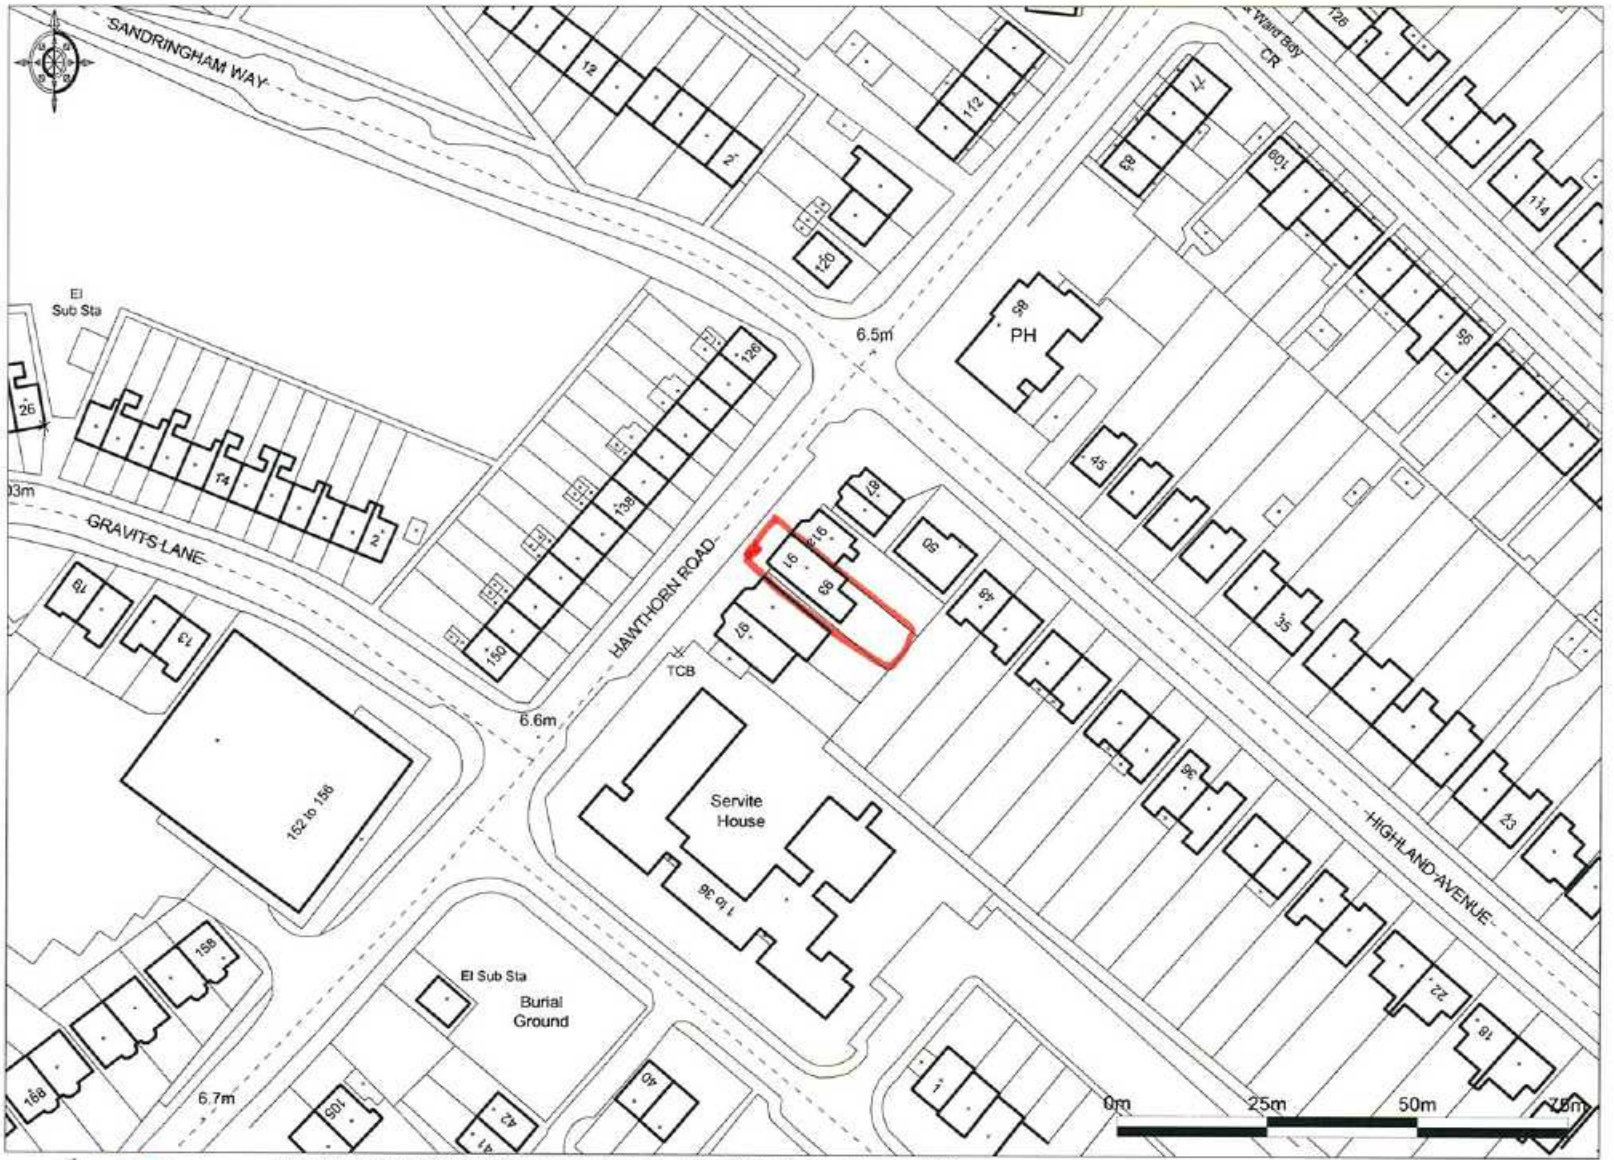

© Crown Copyright 2008. All rights reserved. Licence number 100020449. Plotted Scale - 1:1250

91 HAWTHORN RD, BOGNOR REGIS