
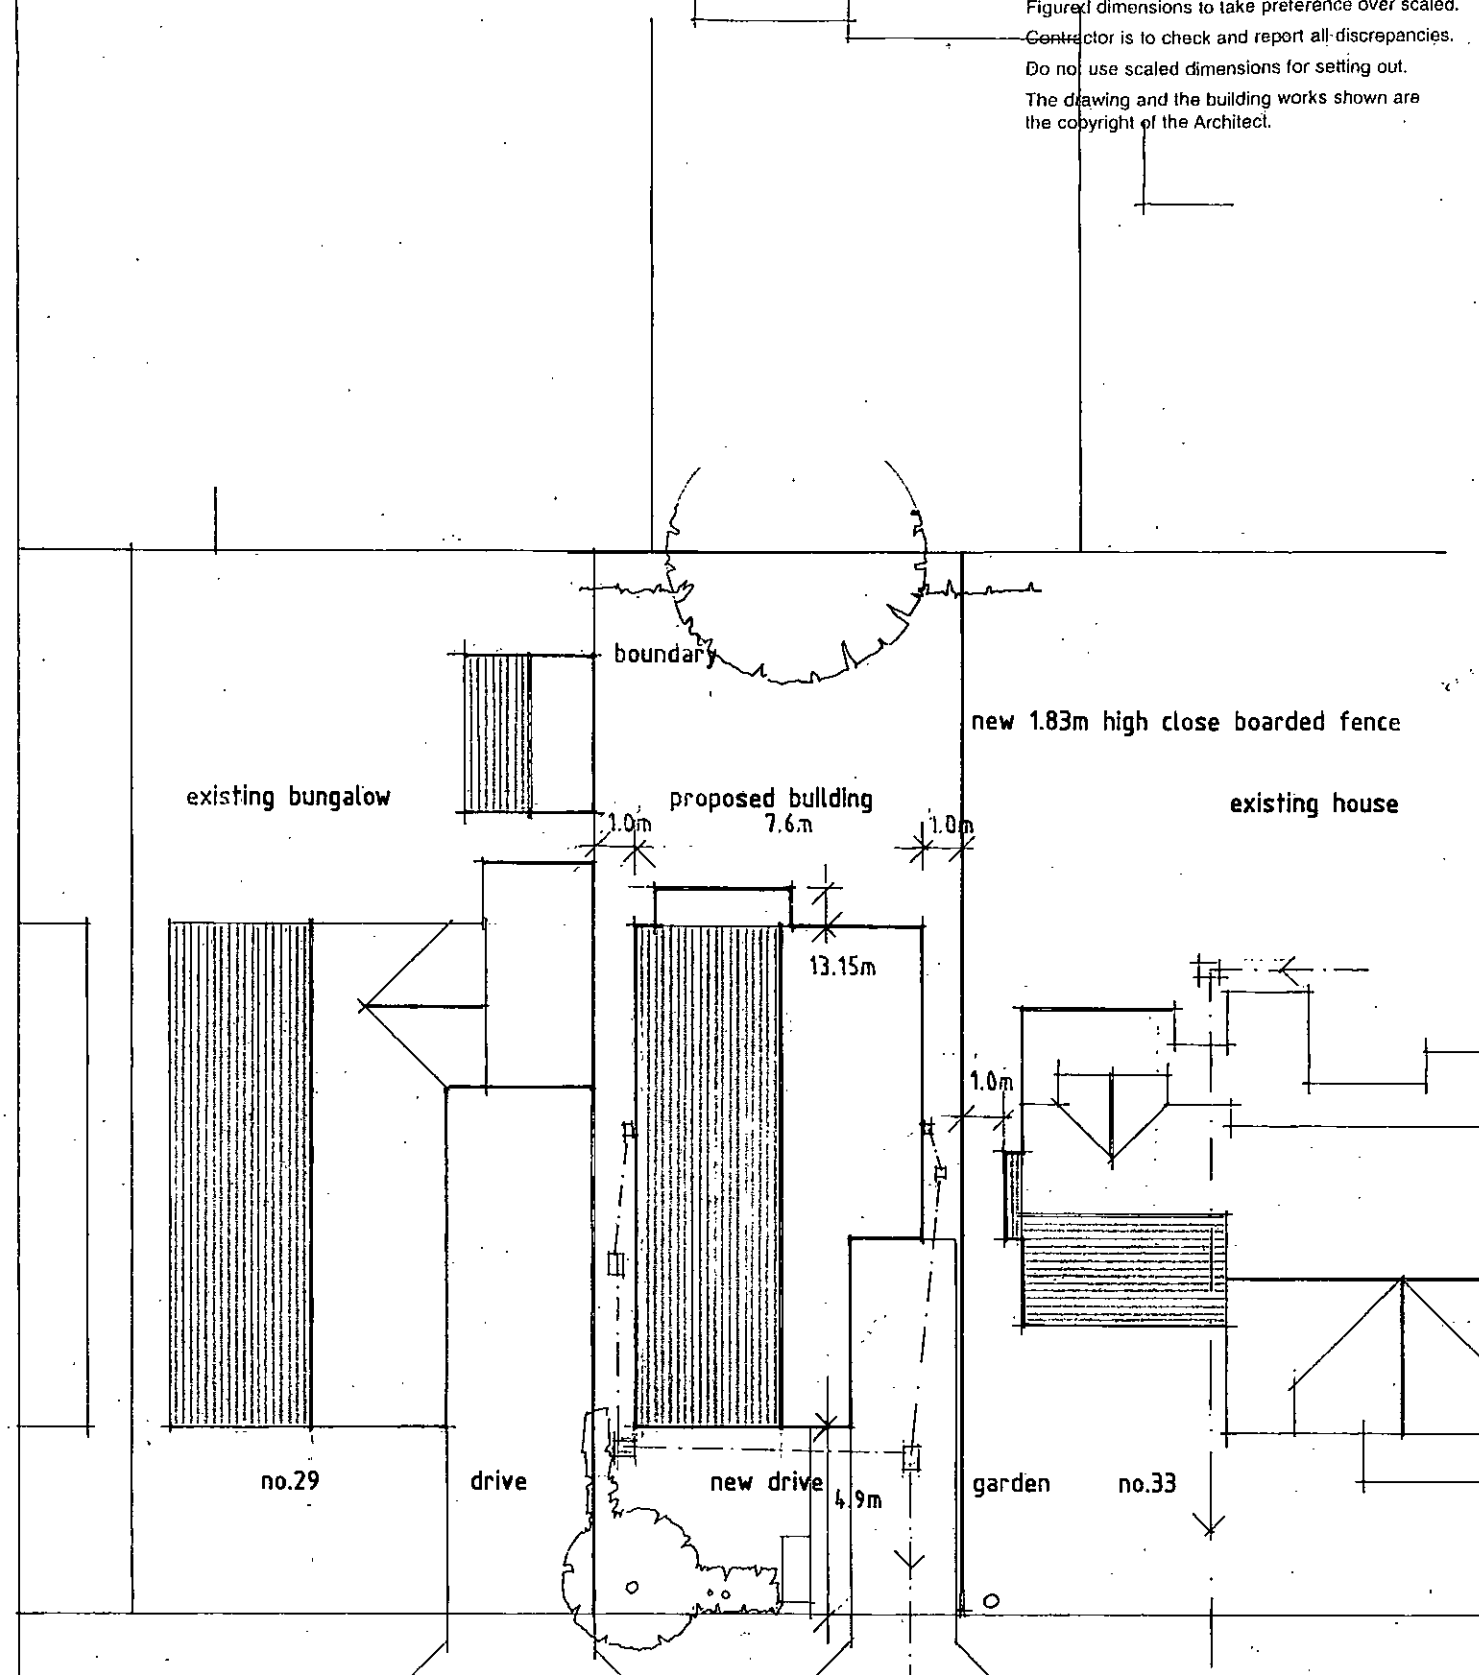
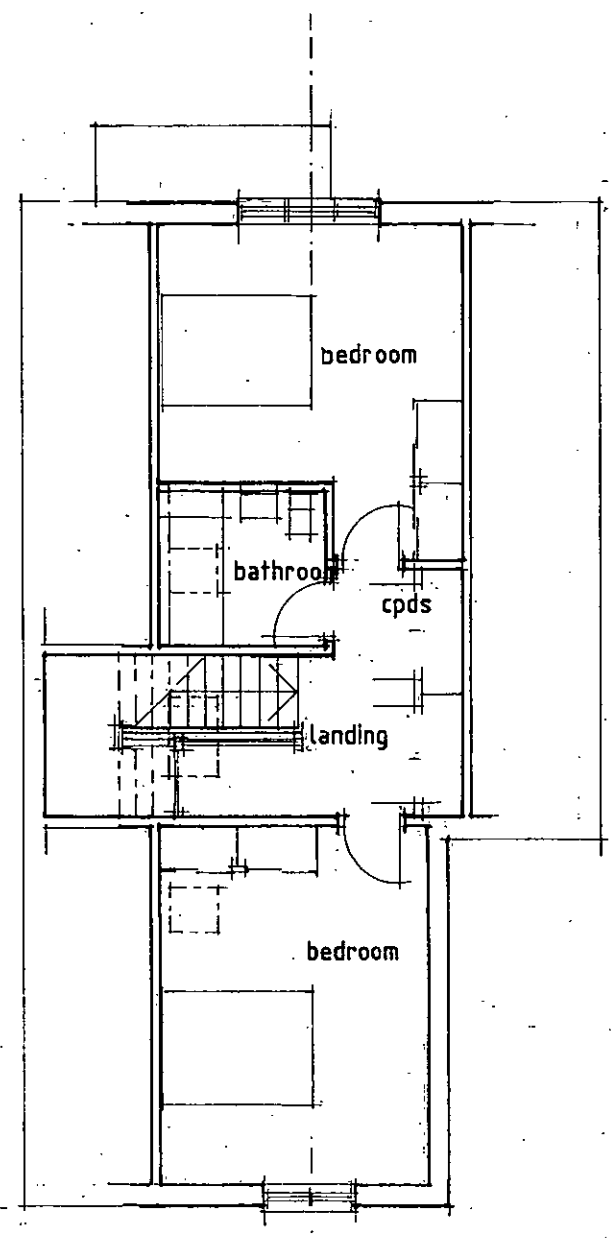


Figure 1 dimensions to take preference over scaled.
 Contractor is to check and report all discrepancies.
 Do not use scaled dimensions for setting out.
 The drawing and the building works shown are
 the copyright of the Architect.

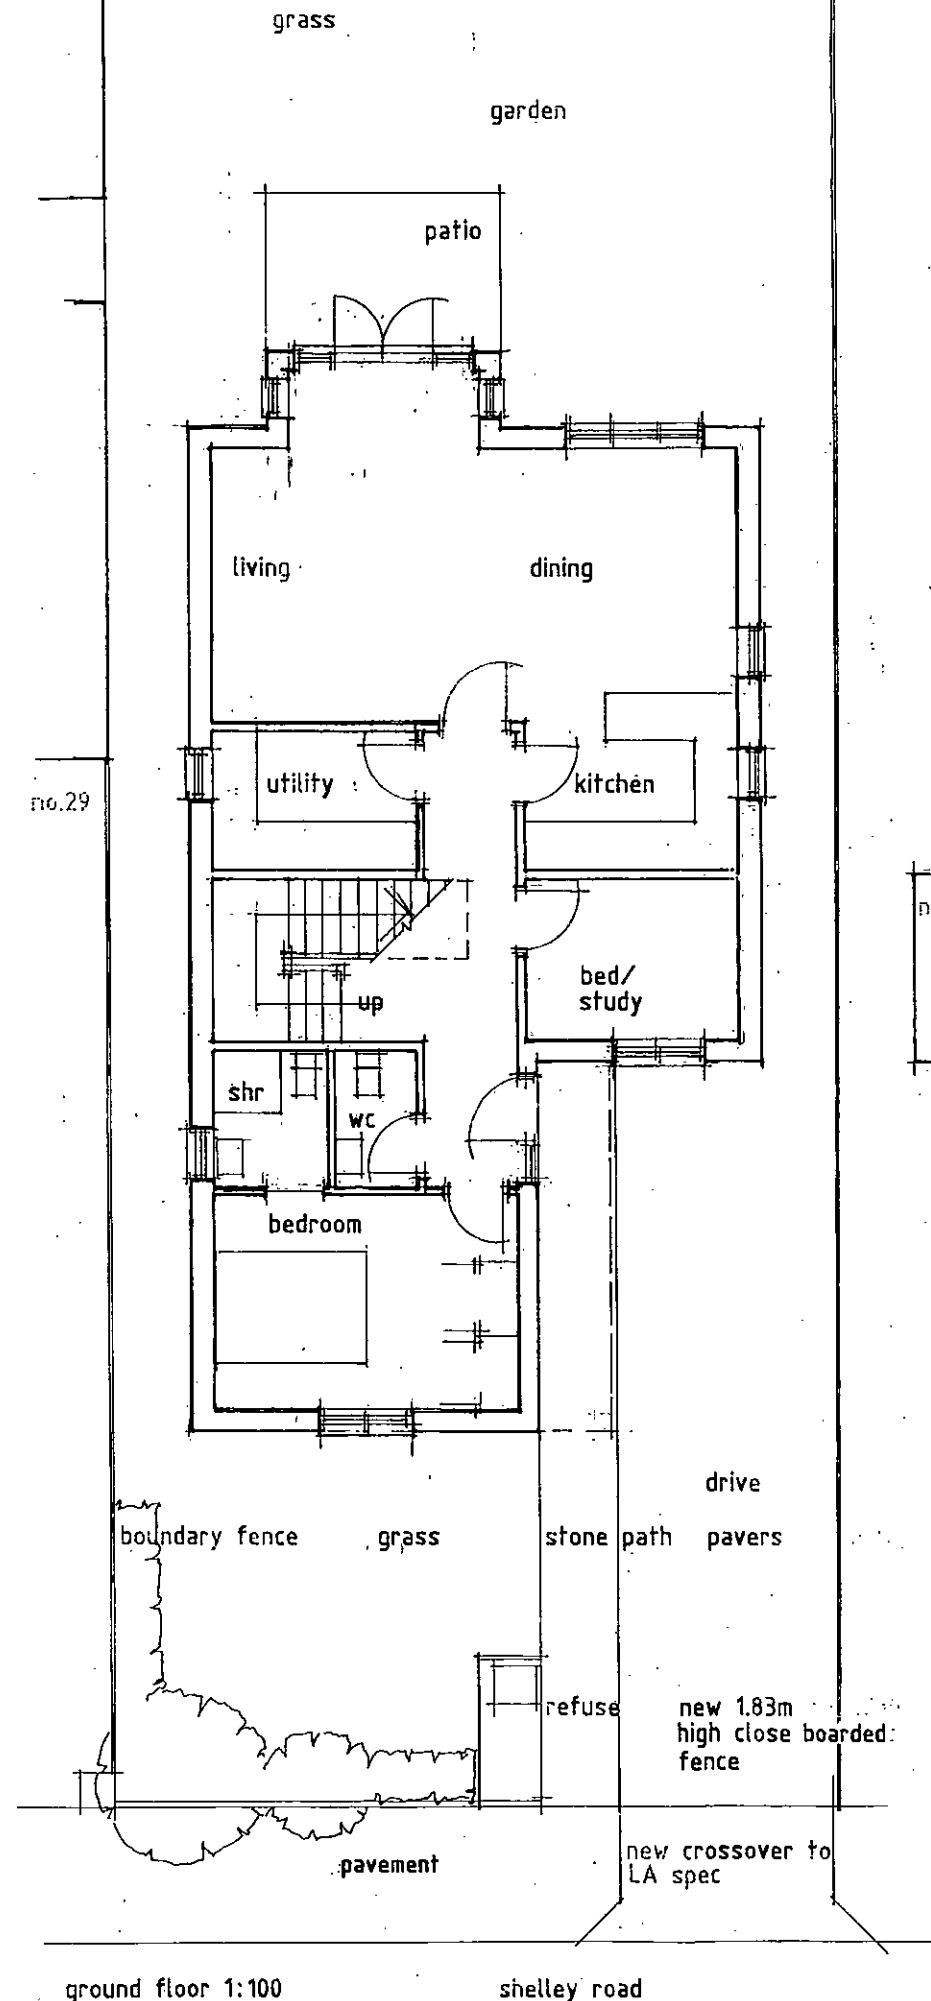

Building Design

Chartered Architects

tel: 01323 410095 fax: 01323 417234

job title
 33 shelley road bognor regis

scale
 1:100 1:200 date 06.2014 drawn
 drawing ref number
 site ground and roof floor plans 2858A/3/5

site/roof plan 1:200

