




Figured dimensions to take preference over scaled.
 Contractor is to check and report all discrepancies.
 Do not use scaled dimensions for setting out.
 The drawing and the building works shown are
 the copyright of the Architect.

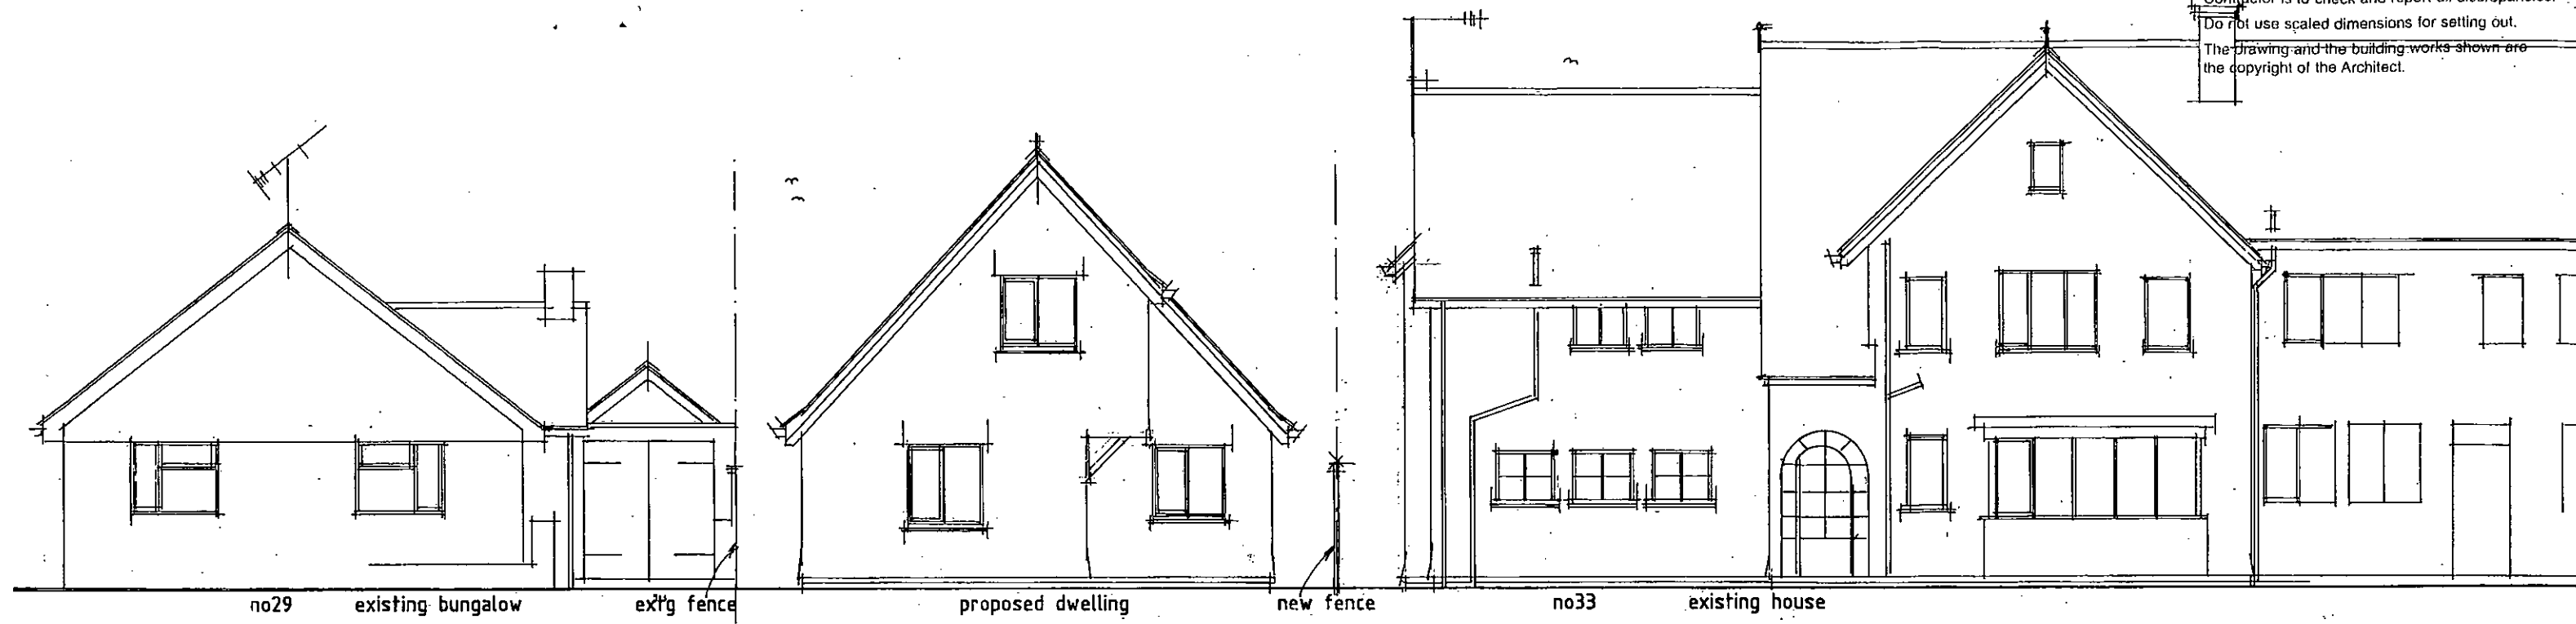


street 'north' elevation

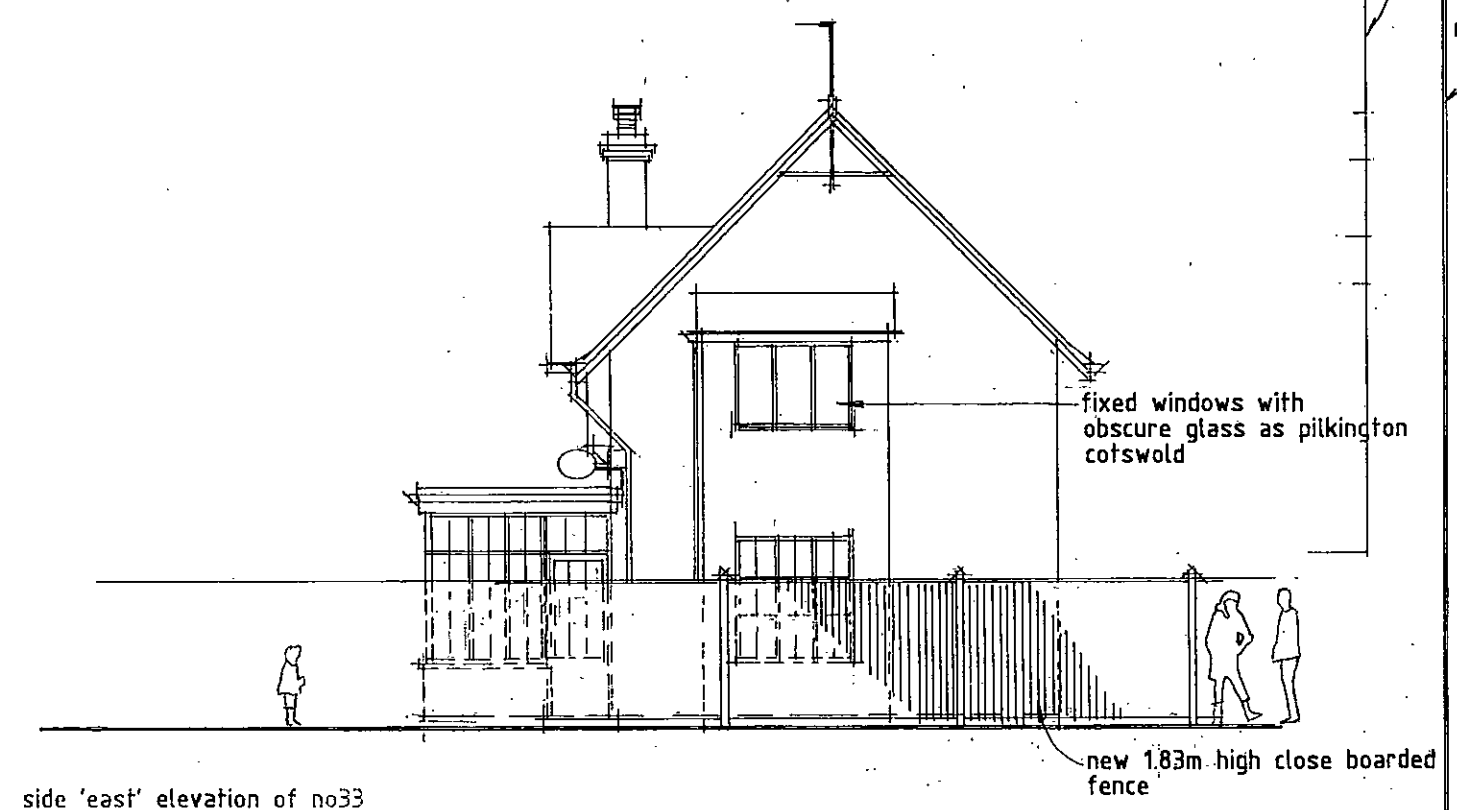

side 'east' elevation of no33

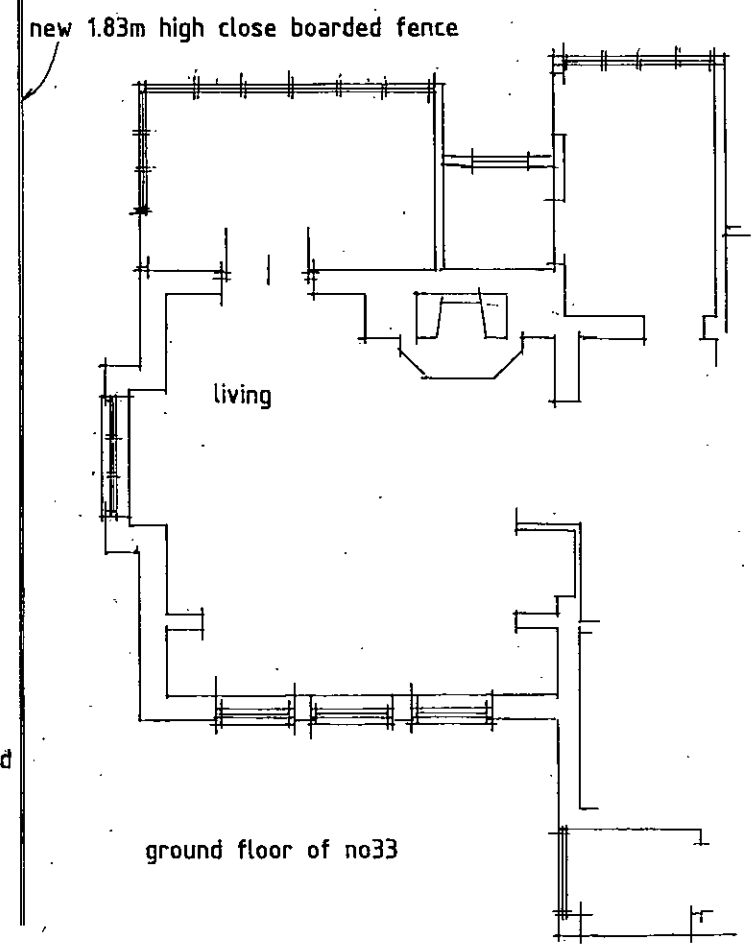

ground floor of no33

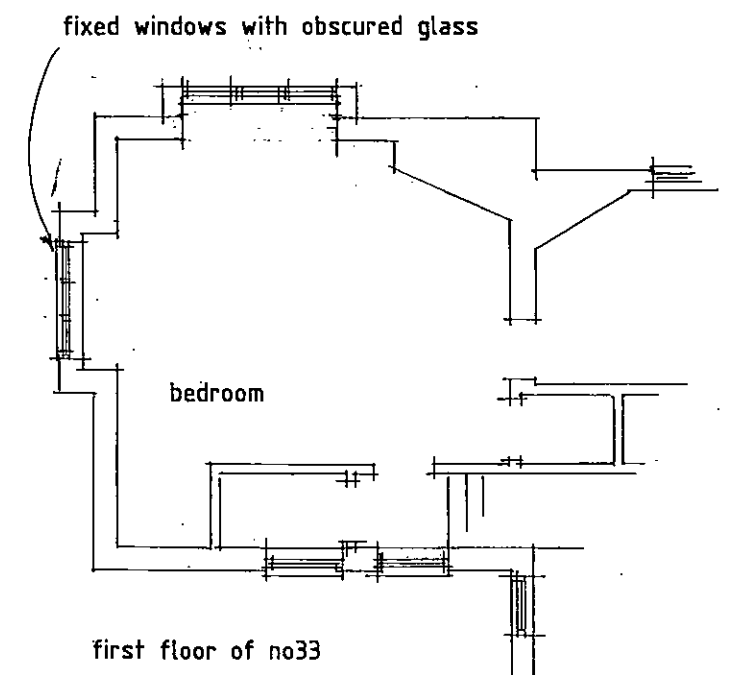

first floor of no33

Building Design
 Chartered Architects

tel: 01323 410095 fax: 01323 417234

job title
 33, Shelley Road, Bognor Regis

scale 1:100 date 06.2014 drawn

drawing ref. street elevation and plans and elevations of no33 number 2858A/3/7

