



Location Map



Produced 22/02/2012 from the Ordnance Survey National Geographic Database and incorporating surveyed revision available at this date. © Crown Copyright 2012

Reproduction in whole or in part is prohibited without the prior permission of Ordnance Survey

Ordnance Survey and the OS Symbol are registered trademarks of Ordnance Survey, the national mapping agency of Great Britain.

The representation of a road, track or path is no evidence of a right of way.

The representation of features as lines is no evidence of a property boundary.



Scale 1:1250


Supplied By: National Map Centre Herts

Serial number: 001026833

Plot Centre Coordinates: 492462, 99076

33 Shelley Road
Bognor Regis
PO21 2SN

Do not use scaled dimensions for setting out.
The drawing and the building works shown are the copyright of the Architect.

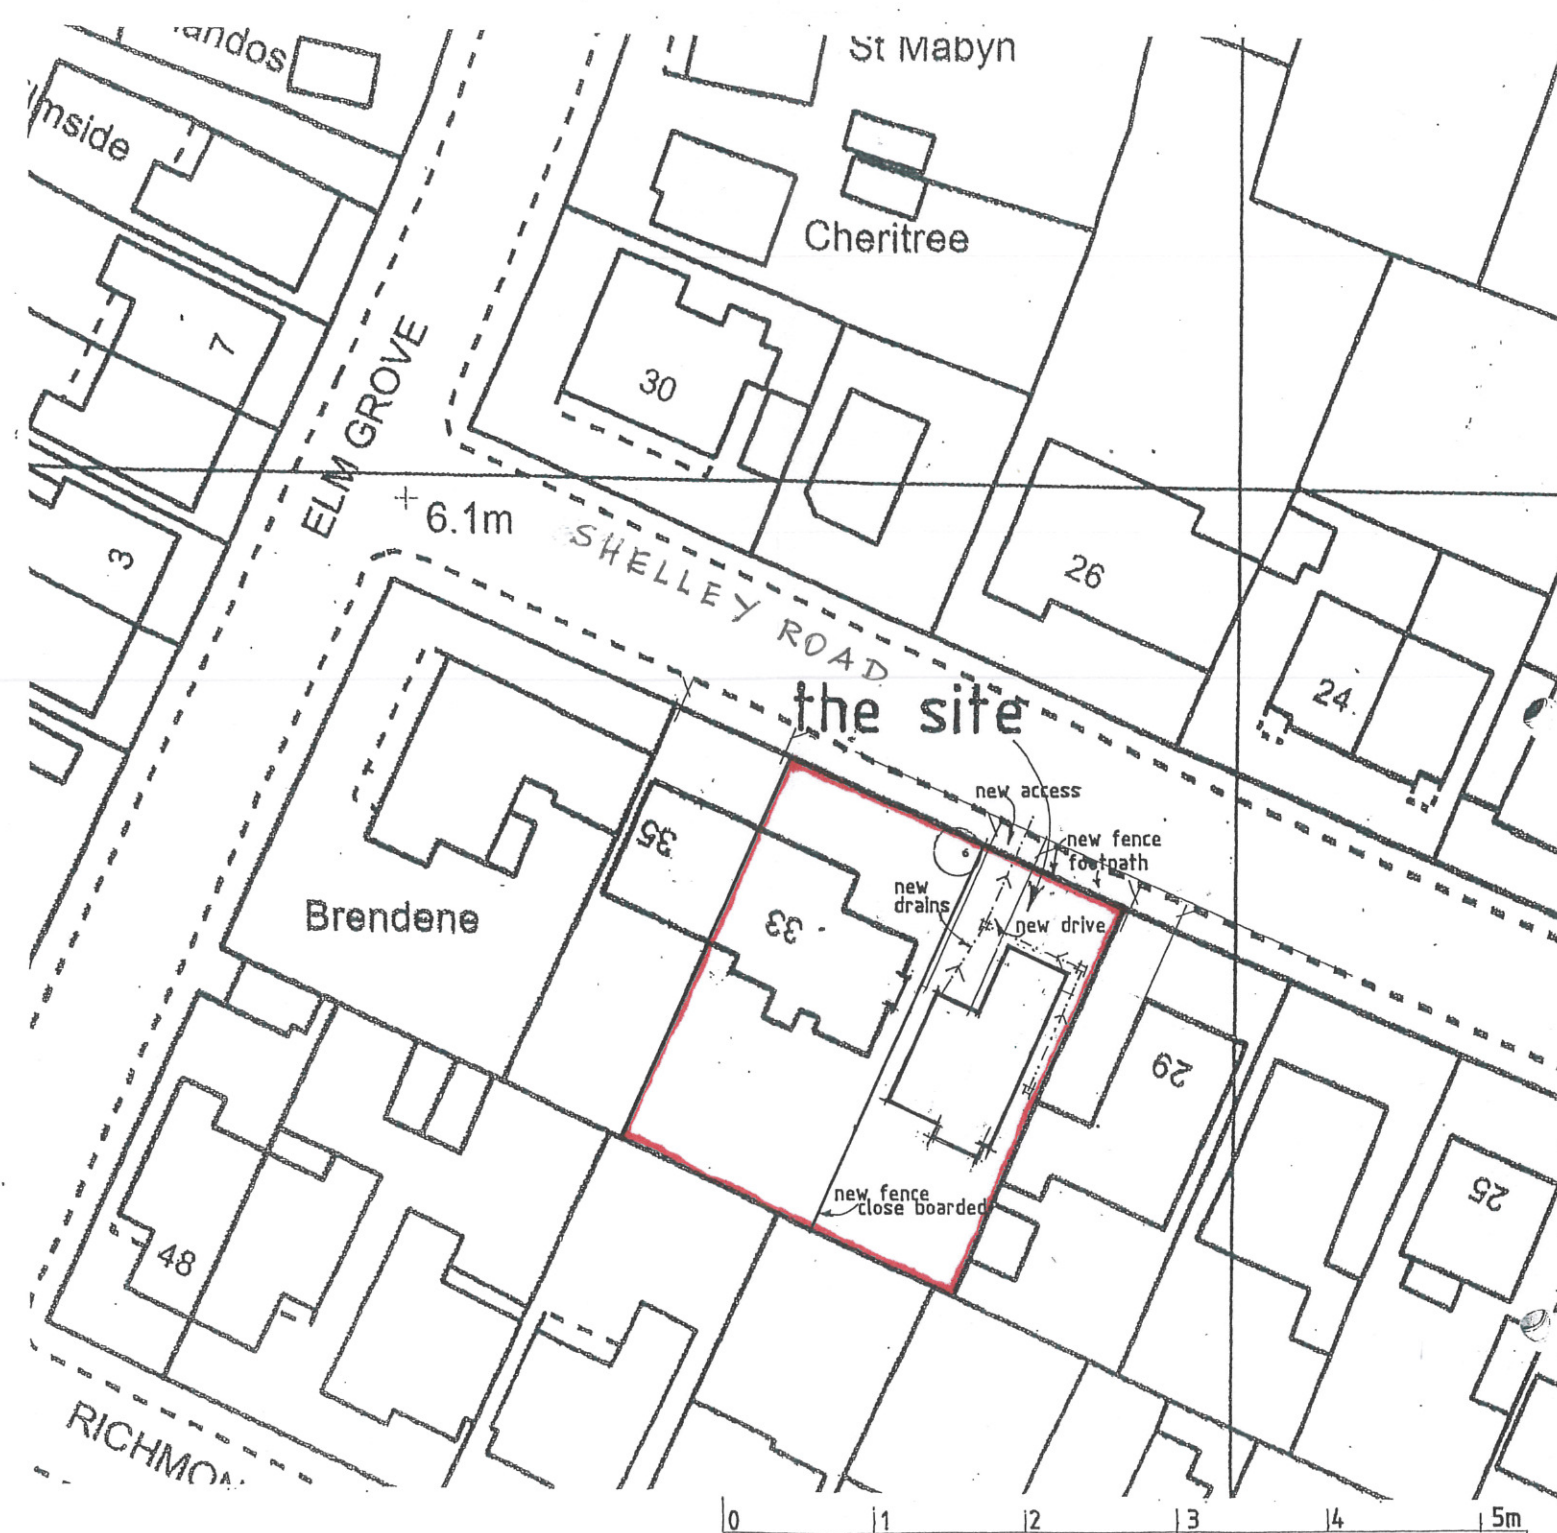

BLOCK PLAN
1:500

Building Design Chartered Architects

A.26.8.14

tel: 01323 410095

fax: 01323 417234

job title

33 shelley road bognor regis

scale 1:1250, 1:500

date

drawn

drawing ref

number

location and block plans

2858A/3/4 A