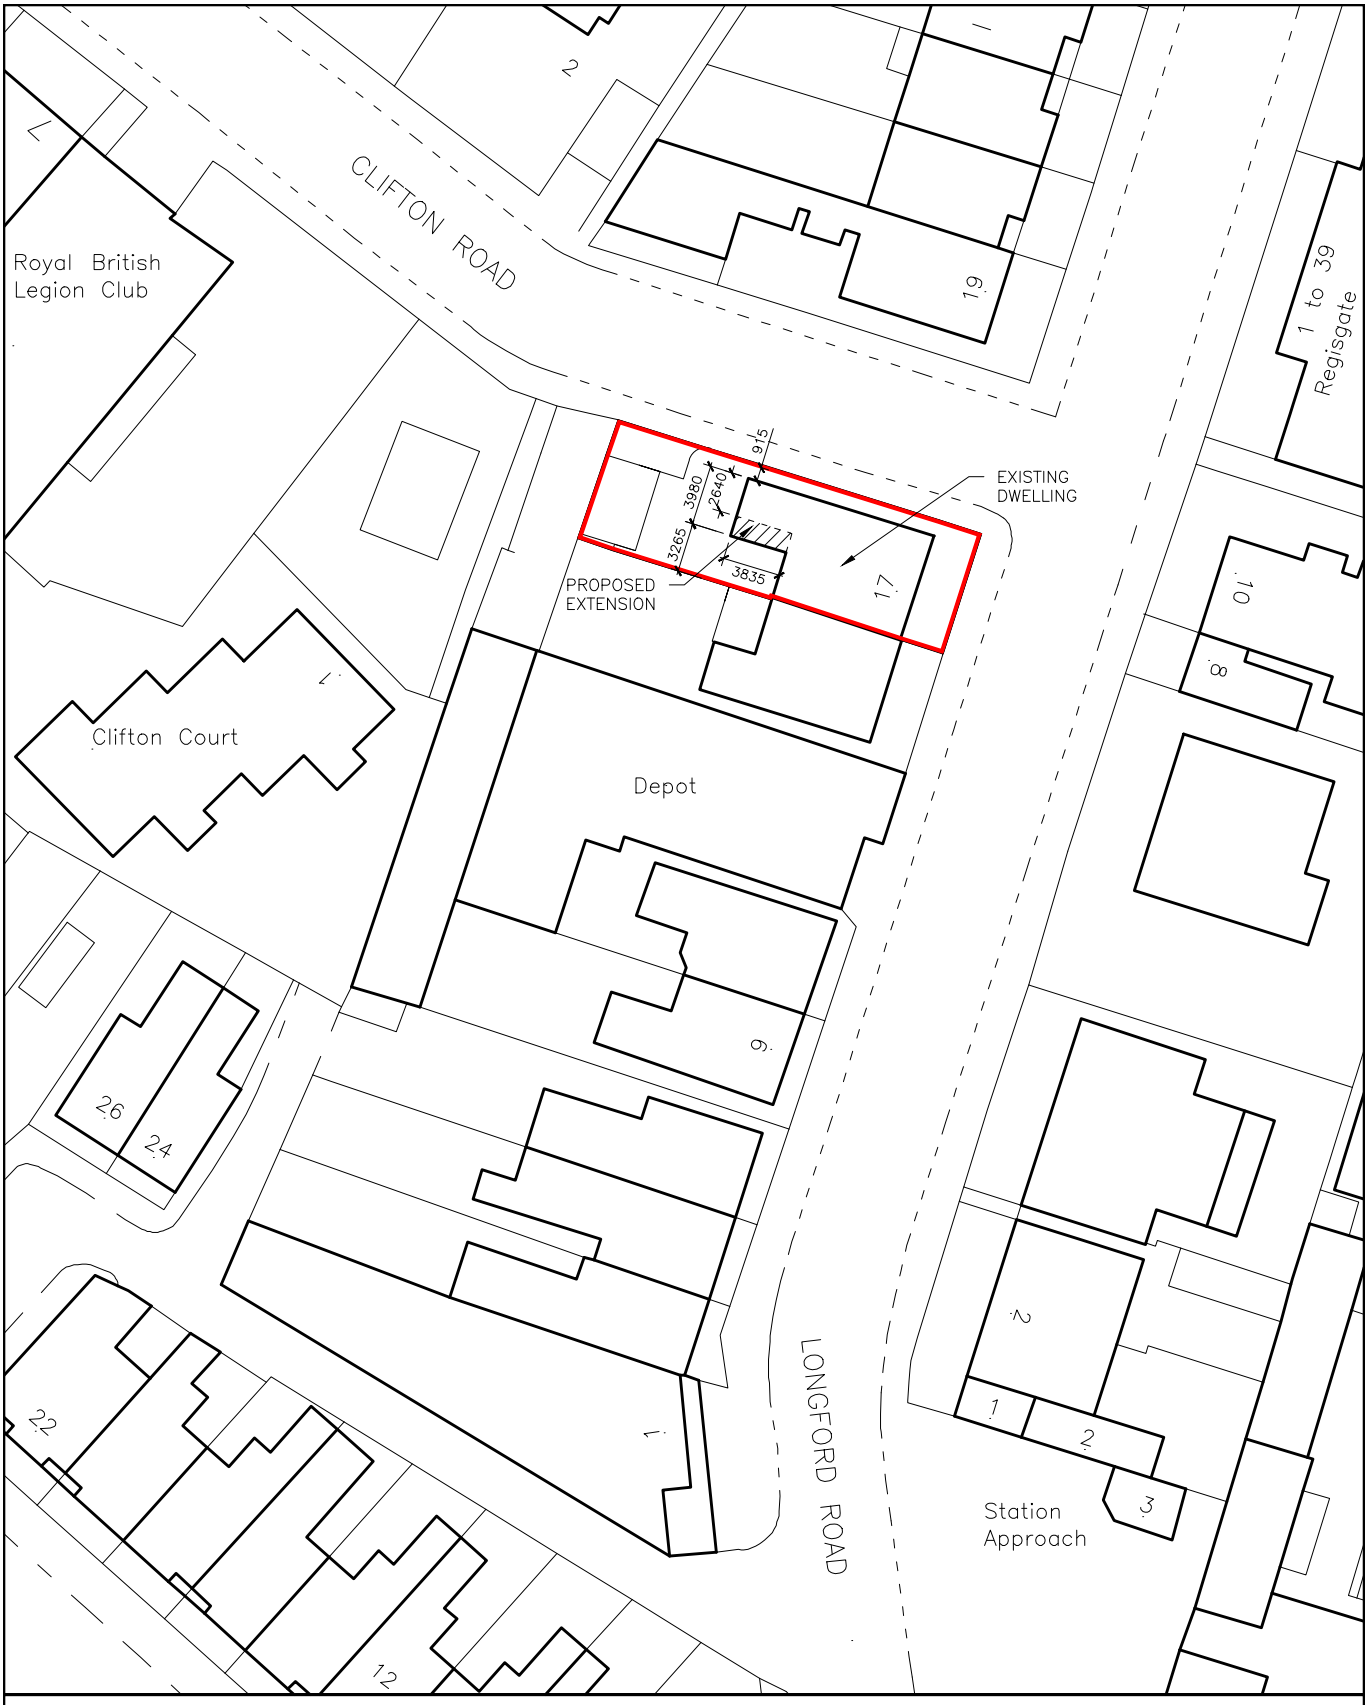

BLOCK PLAN

0 20 40 Metres

DWG. NO.:	BD519 BP01 B
DATE:	23 10 2013
SCALE	1:500 @ A4
OS LISCENSE NO.:	100041040
ADDRESS OF SITE:	17 LONGFORD ROAD, BOGNOR REGIS, WEST SUSSEX PO21 1AA
DATE OF DOWNLOAD:	23 10 2013
PURCHASE REF. NO.:	BW1-292251-14571-231013

OS map Extracted from Blackwell Business Services/(www.blackwellmapping.co.uk) / CROWN COPYRIGHT 2013