


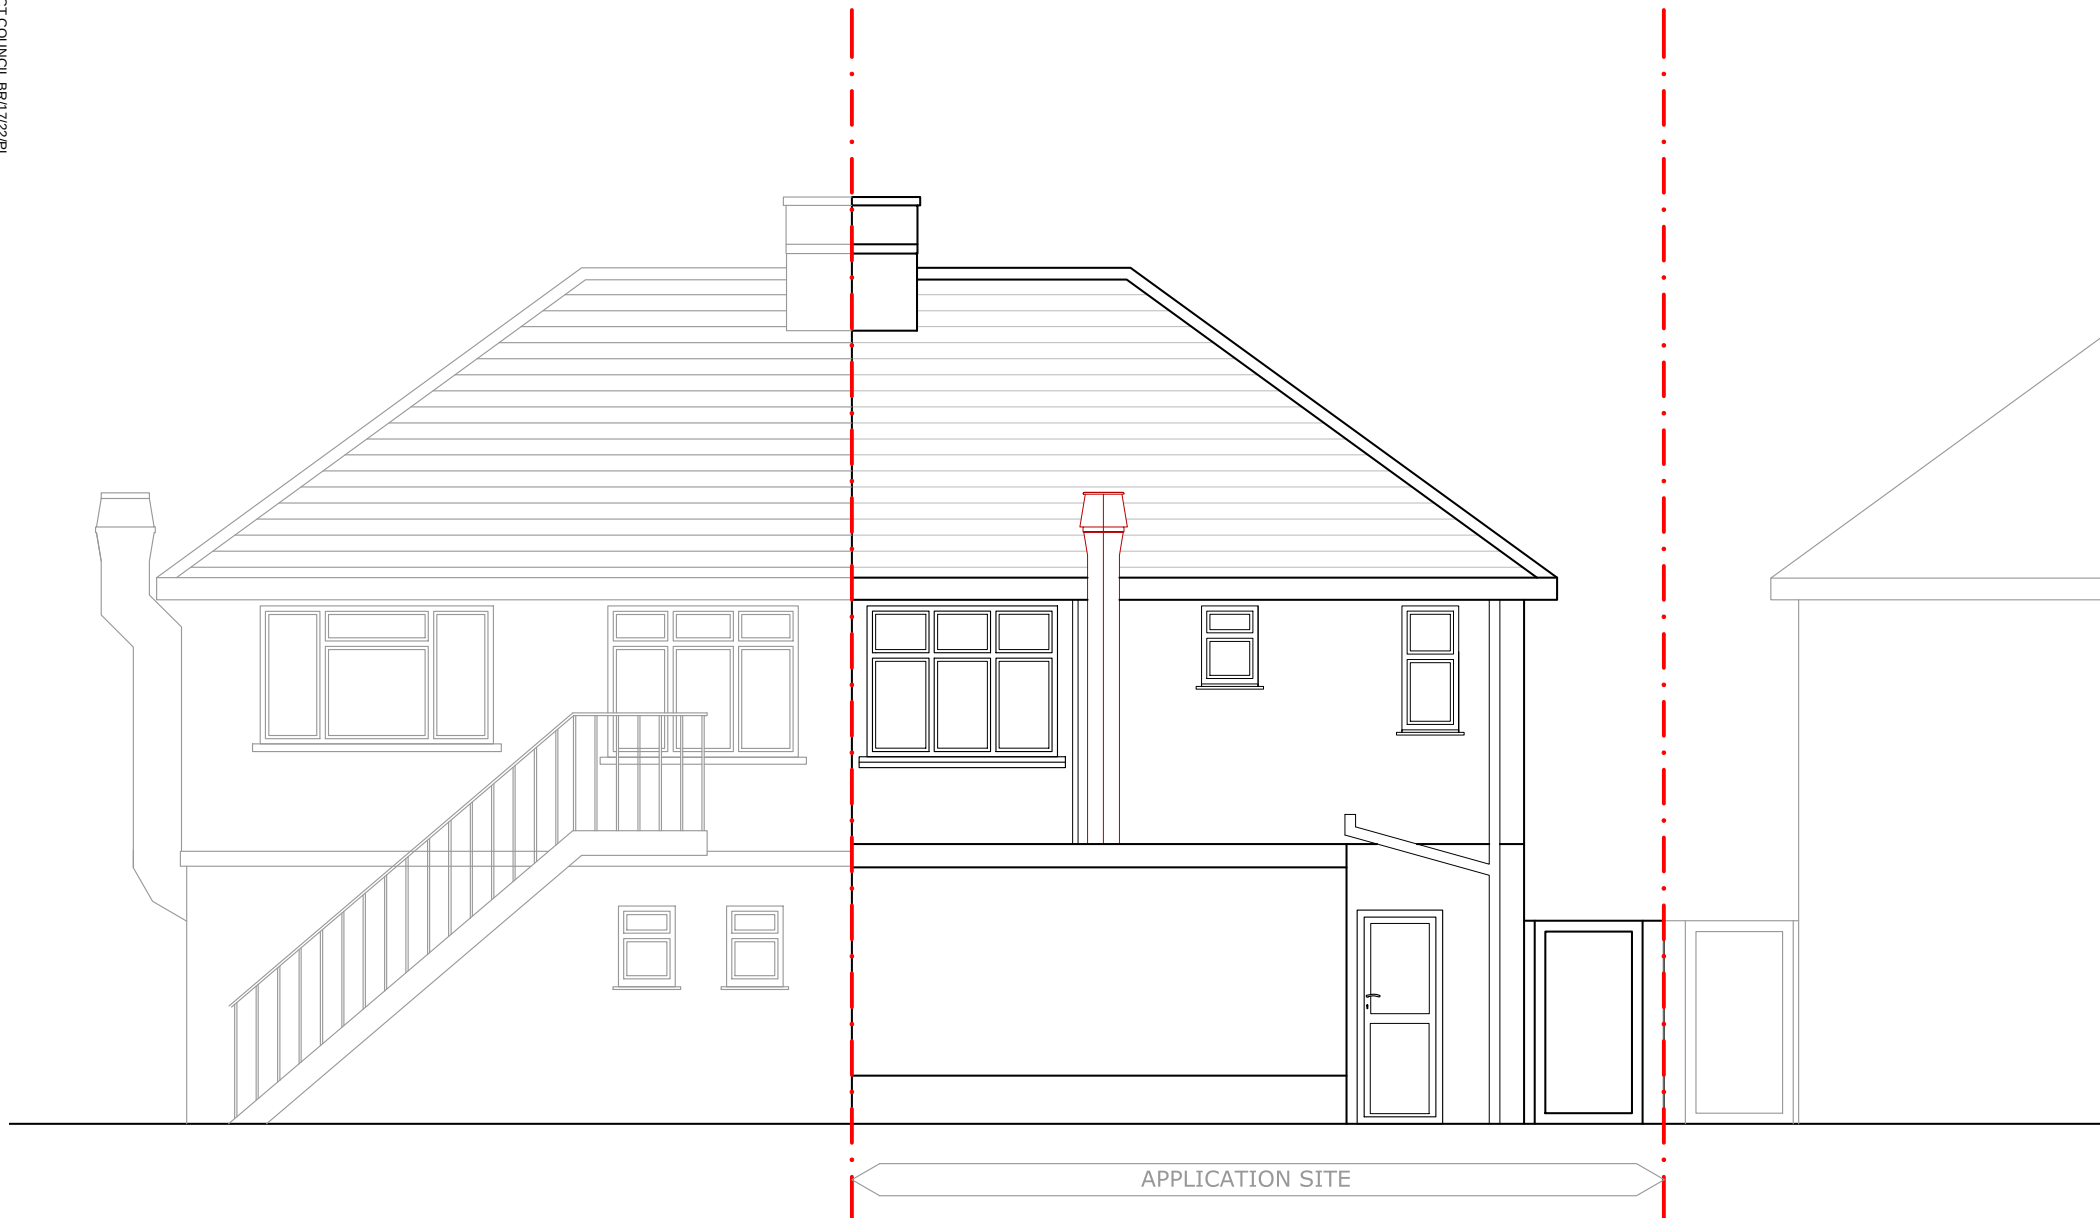

PLEASE NOTE 1. All dimensions to be verified on site. 2. All dimensions are in millimeters. 3. No work shall commence until all approvals and agreements have been obtained. These include: Planning, Building Regulations, Water and party Wall. 4. The Copyright of this drawing belong to Adv Planning Limited T/A Advance Architecture.	Scale (@ A3) 1 : 50 0.25m 0.5 1 1.5 2 2.5	Drawn By	IE	PROJECT STATUS	PLANNING	PROJECT	91 Hawthorn Rd, Bognor Regis, PO21 2BE	SHEET	ELEVATION	DRAWING NUMBER	P107	REV	 352 Green Lanes, Palmers Green, London N13 5TJ - 020 8801 6601 www.advancearchitecture.co.uk info@advancearchitecture.co.uk
		Checked By	KK					JOB No.	22.001	DATE	25/01/2022		
PROPOSED SOUTH-EAST (REAR) ELEVATION													