



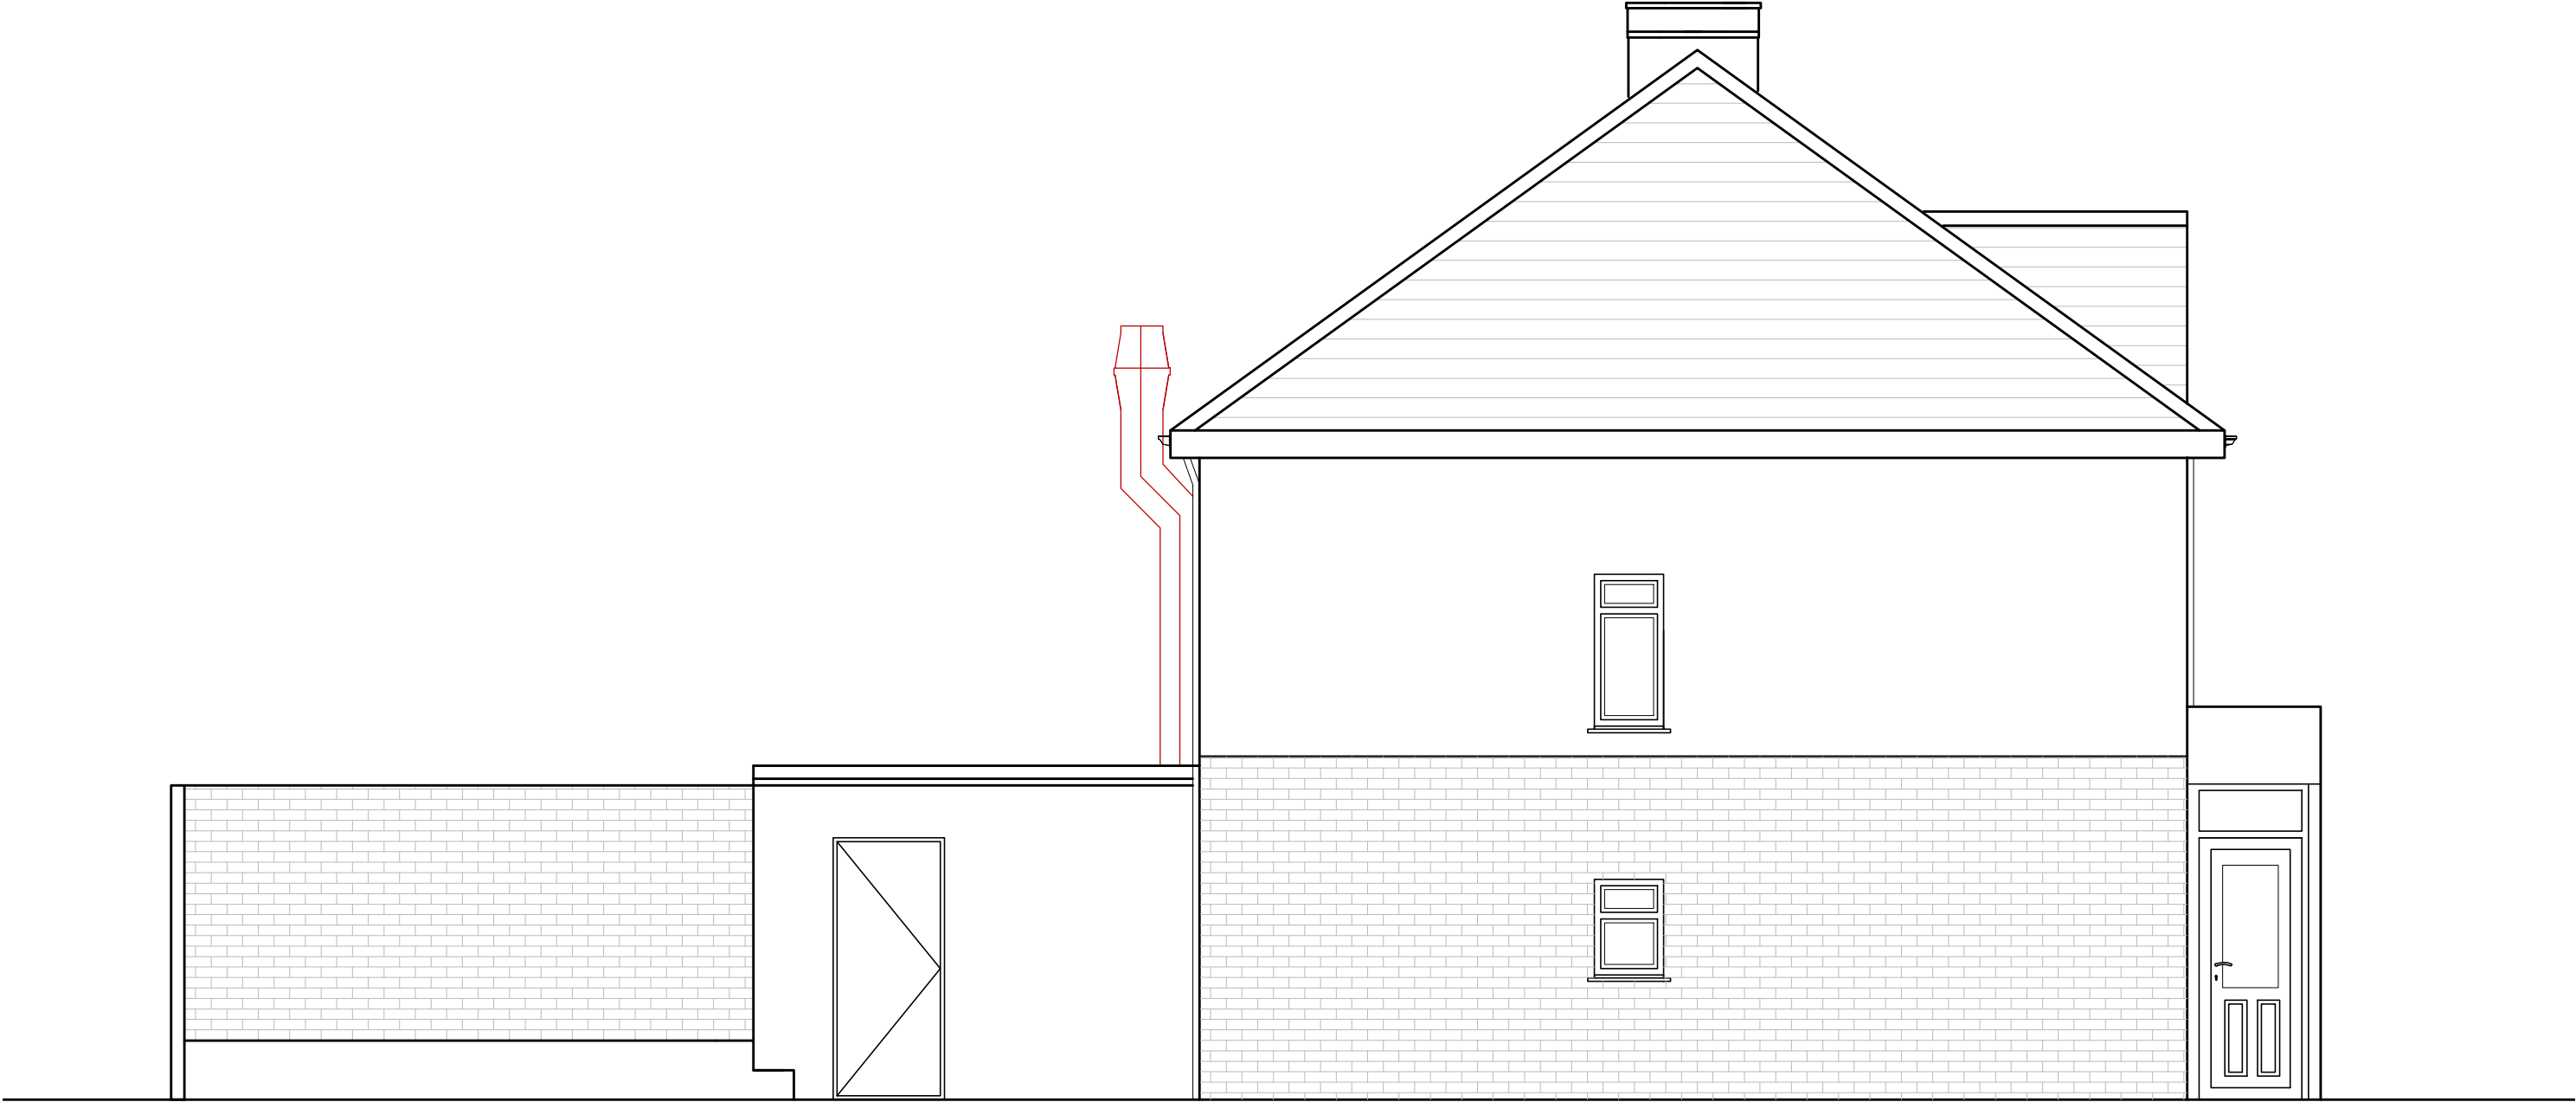

PLEASE NOTE
1. All dimensions to be verified on site.
2. All dimensions are in millimeters.
3. No work shall commence until all approvals and agreements have been obtained.
These include, Planning, Building Regulations, Water and party Wall.
4. The Copyright of this drawing belong to Adv Planning Limited T/A Advance Architecture.

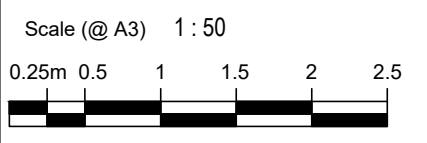

Drawn By	IE
Checked By	KK

PROJECT STATUS	PLANNING
	PROPOSED NORTH-EAST (SIDE) ELEVATION

PROJECT	91 Hawthorn Rd, Bognor Regis, PO21 2BE
---------	--

SHEET	ELEVATION	DRAWING NUMBER
JOB No.	22.001	DATE

P106	REV
31/01/2022	R1

**ADVANCE**
ARCHITECTURE
ARCHITECTURE / PLANNING / LICENSING

352 Green Lanes, Palmers Green,
London N13 5TJ - 020 8801 6601

www.advancearchitecture.co.uk
info@advancearchitecture.co.uk