

Spencer
Mayfield Ho


NOTE : SITE NOT SUBJECT TO AN ACCURATE SITE SURVEY

SPENCER STREET


LONDON ROAD

164

10

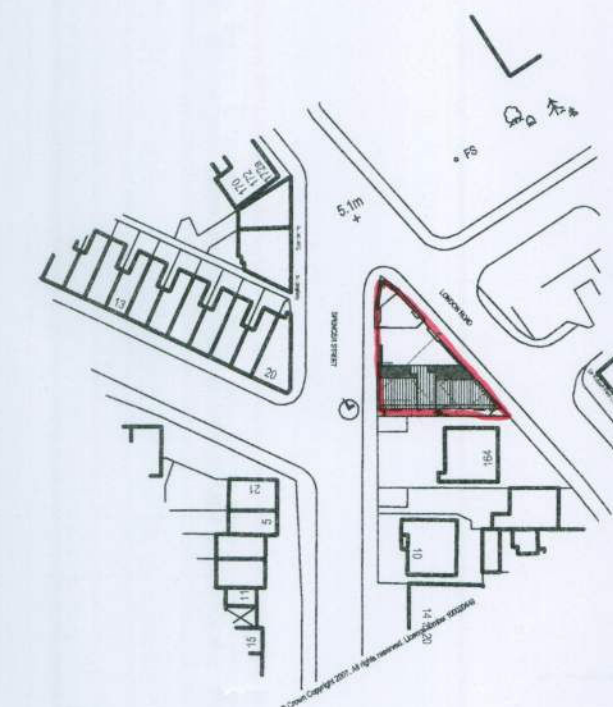

location plan

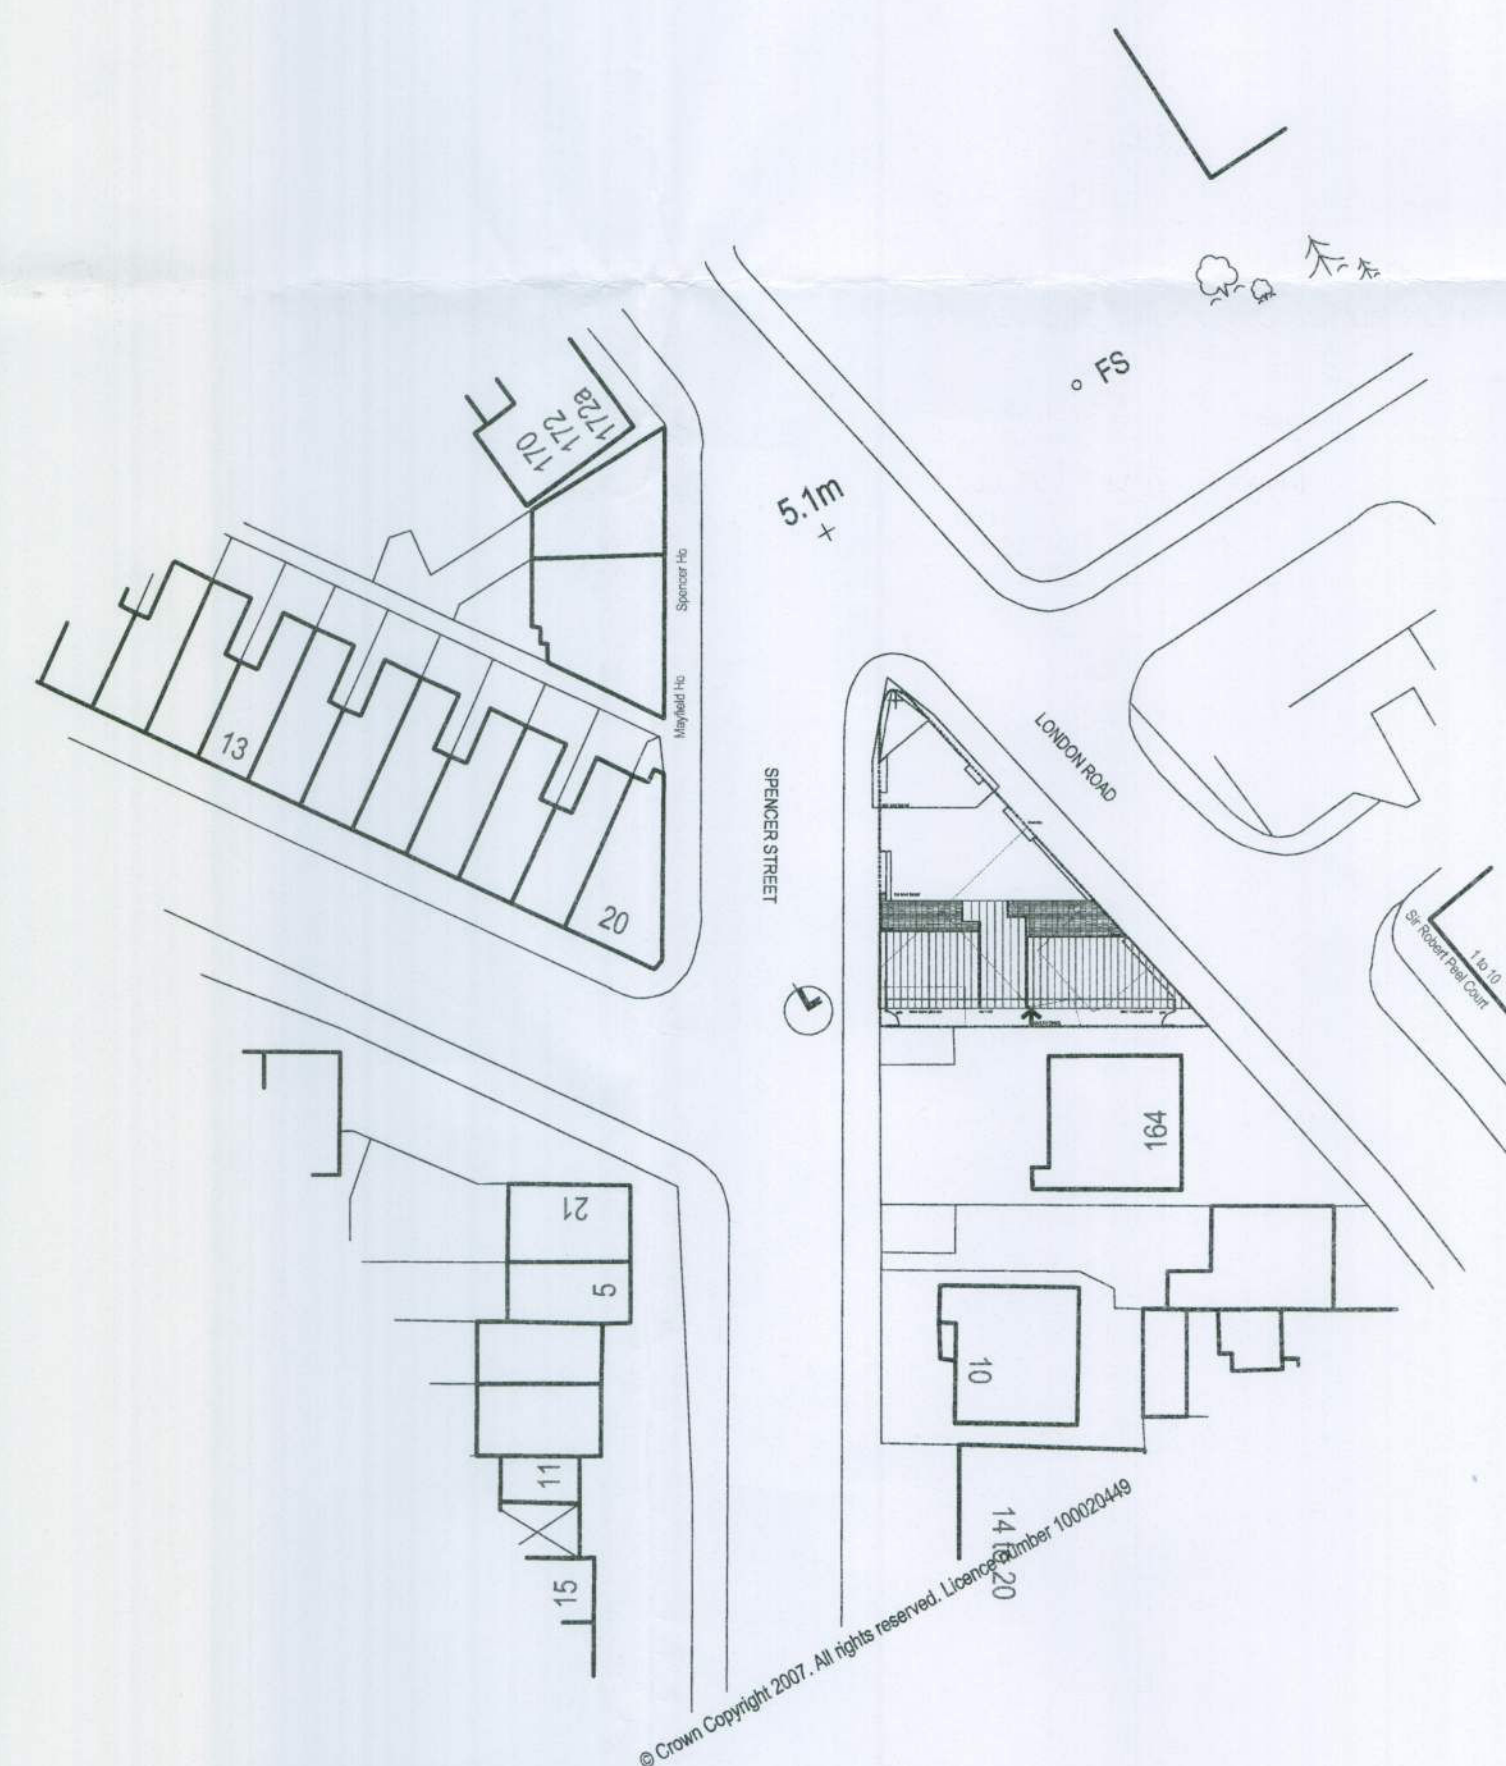

block plan

RIBA 
Chartered Practice

DO NOT SCALE FROM THIS DRAWING EXCEPT FOR PLANNING PURPOSES ONLY.
ALL DIMENSIONS RELATING TO SUB-CONTRACTOR OR SUPPLIERS WORK MUST BE CHECKED ON SITE AND AGREED BETWEEN THE GENERAL CONTRACTOR & THE SUB-CONTRACTORS' SUPPLIERS. ALL DIMENSIONS ARE IN MILLIMETERS. IF IN DOUBT ASK.
ALL WORKS OR MATERIALS INDICATED ON THE DRAWING ARE TO BE TO THE LATEST BRITISH STANDARDS AND ARE TO BE CARRIED OUT IN ACCORDANCE WITH THE RELEVANT CODES OF PRACTICE OR RECOGNIZED TRADE ASSOCIATIONS RECOMMENDATIONS & PUBLICATIONS

REV.	AMENDMENT	BY	DATE
------	-----------	----	------

Project
168 London Road,
Bognor Regis

Drawing

Proposed Site, Block + Location Plans

Date
may 2010

Drawn by
sab

Scales
1:100, 500 + 1250

Status
feasibility

Job No
TSP 325

Dwg No
13

Revision

— the —
SEAMAN
PARTNERSHIP
Ltd
UNIT 2, MARTINS BARN, BIRDHAM ROAD
CHICHESTER, WEST SUSSEX, PO20 7BX
TEL: 01243 514131 FAX: 01243 511488
office@the-seaman-partnership.co.uk
www.the-seaman-partnership.co.uk

