



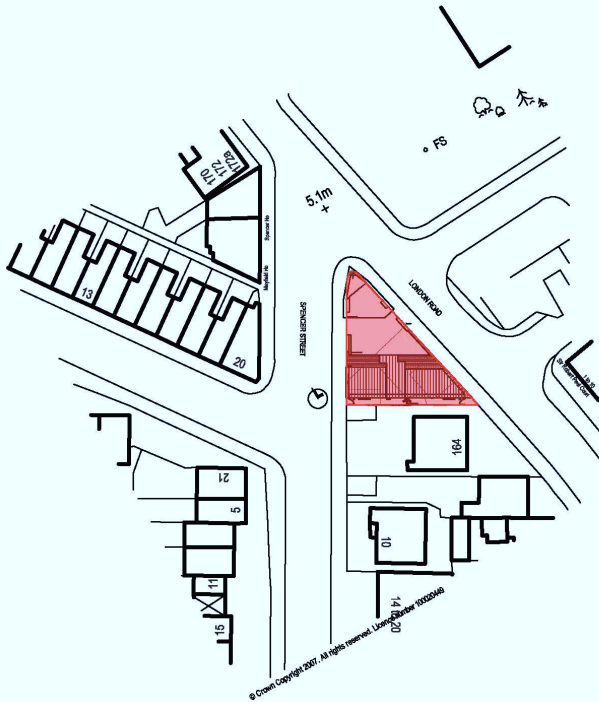

location plan

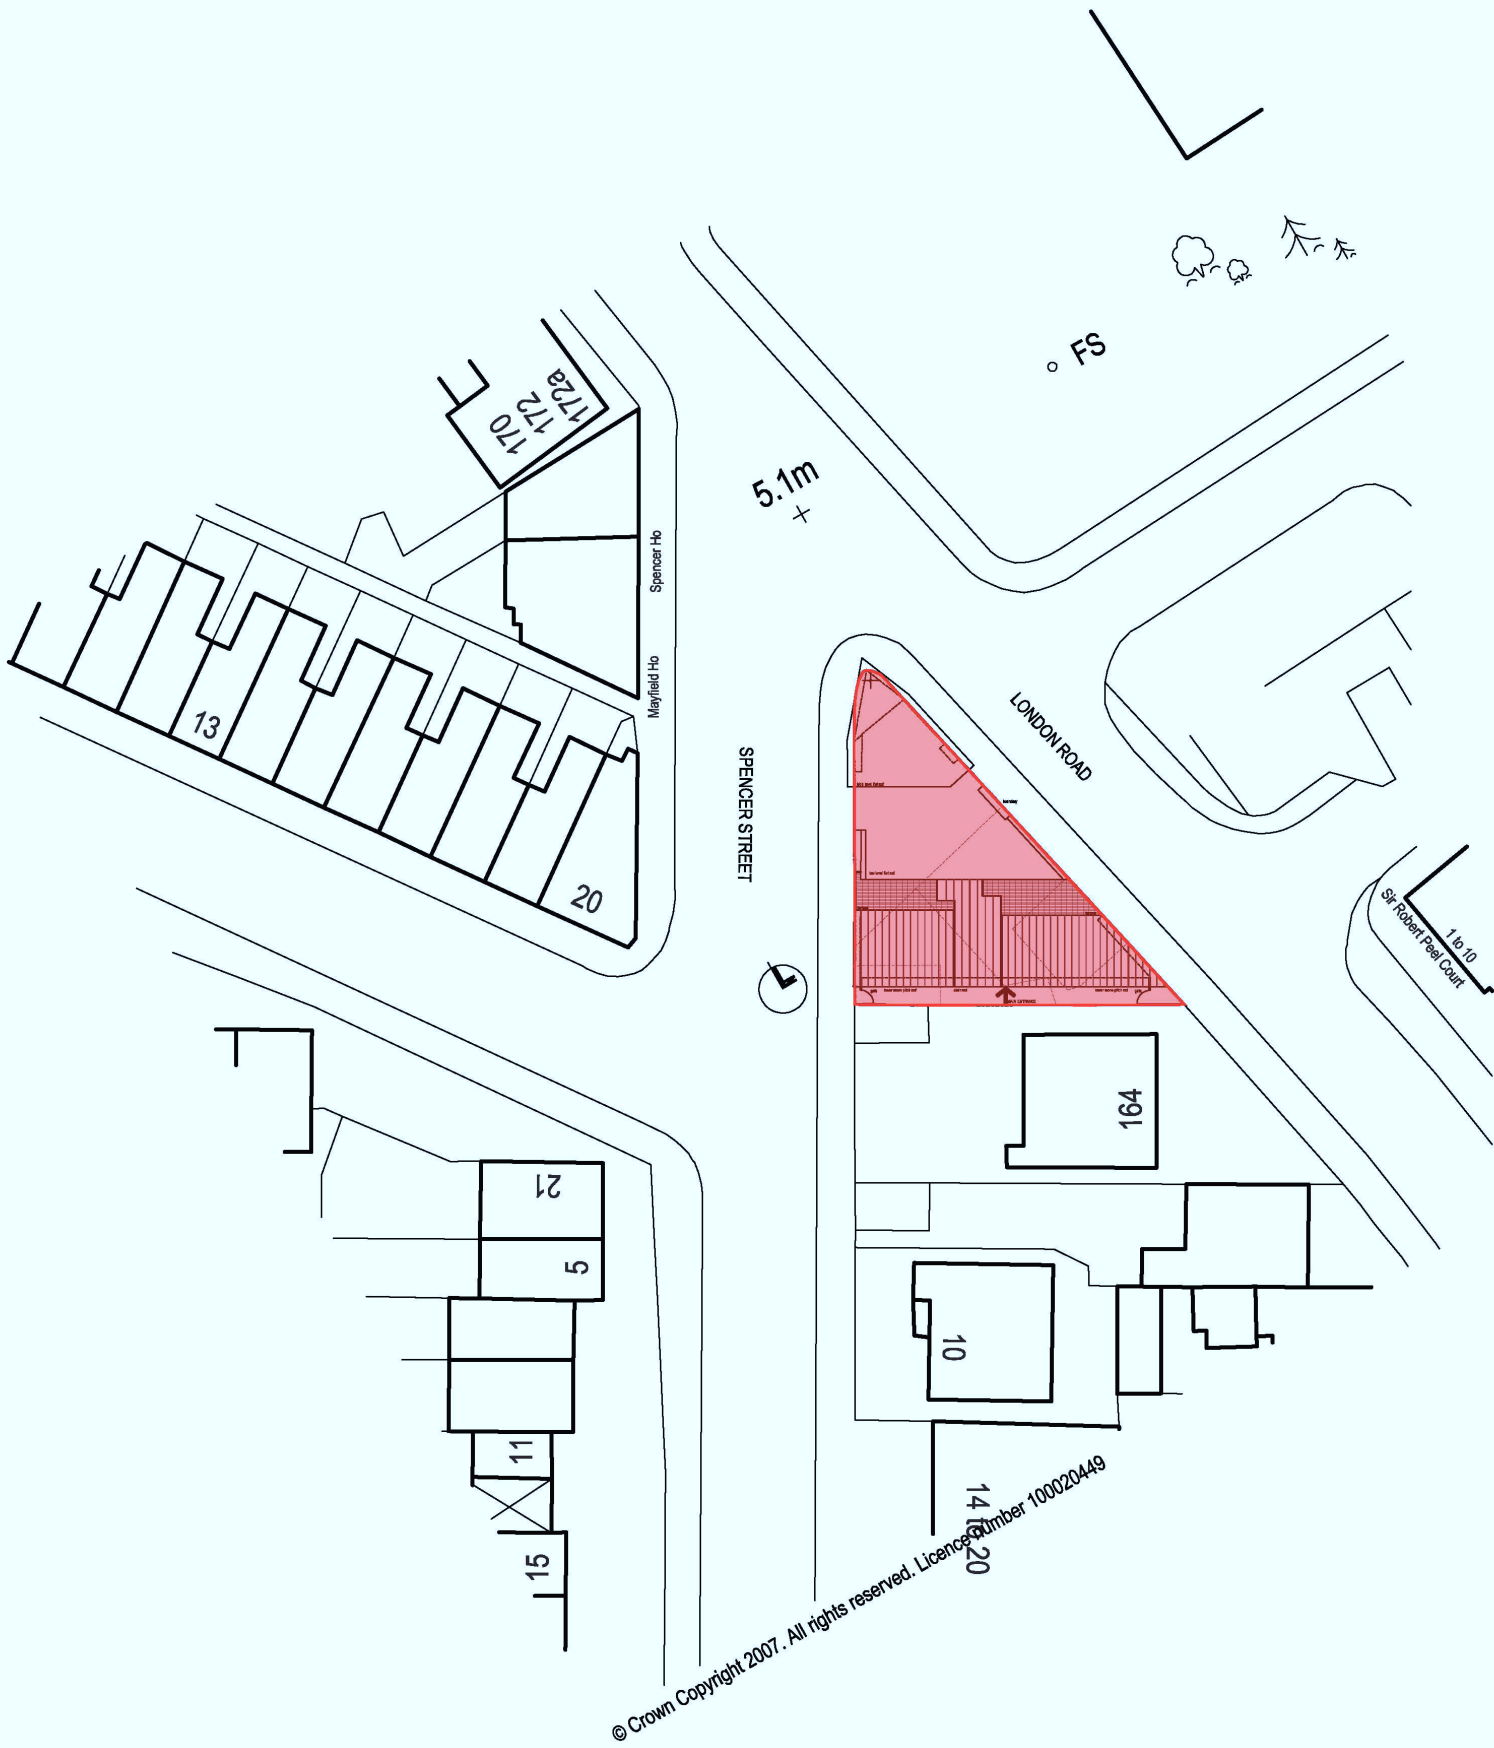

block plan

Project
168 London Road,
Bognor Regis

Drawing

Proposed Site, Block + Location Plans

Date	may 2010	Drawn by	sab
Scales	1:100, 500 + 1250	Status	feasibility
Job No	TSP 325	Dwg No	13
		Revision	

the
SEAMAN
PARTNERSHIP
Ltd

UNIT 2, MARTINS BARN, BIRDHAM ROAD
CHICHESTER, WEST SUSSEX, PO20 7BX
TEL: 01243 514131 FAX: 01243 511488
office@the-seaman-partnership.co.uk
www.the-seaman-partnership.co.uk