
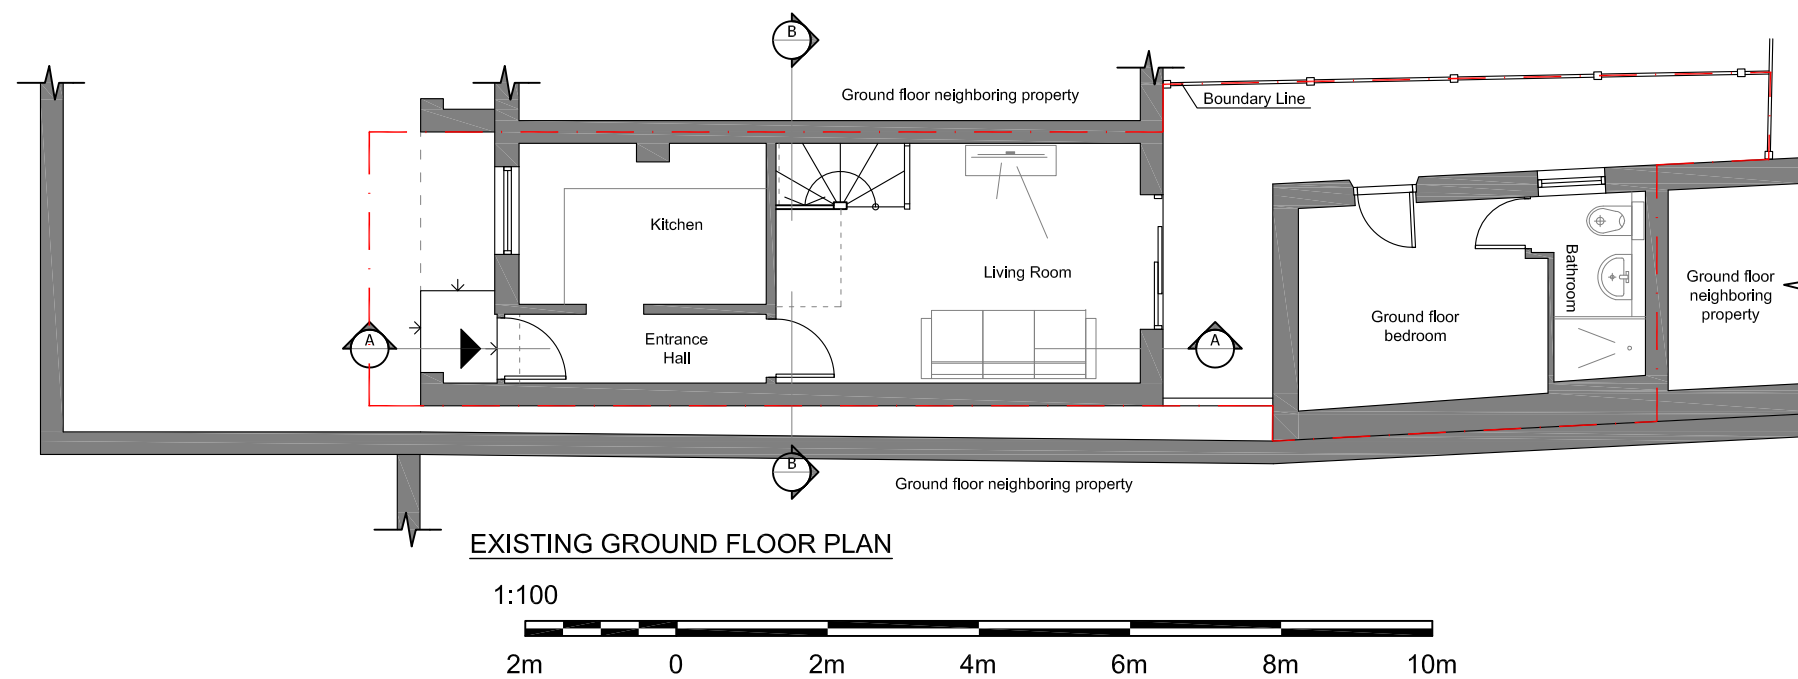
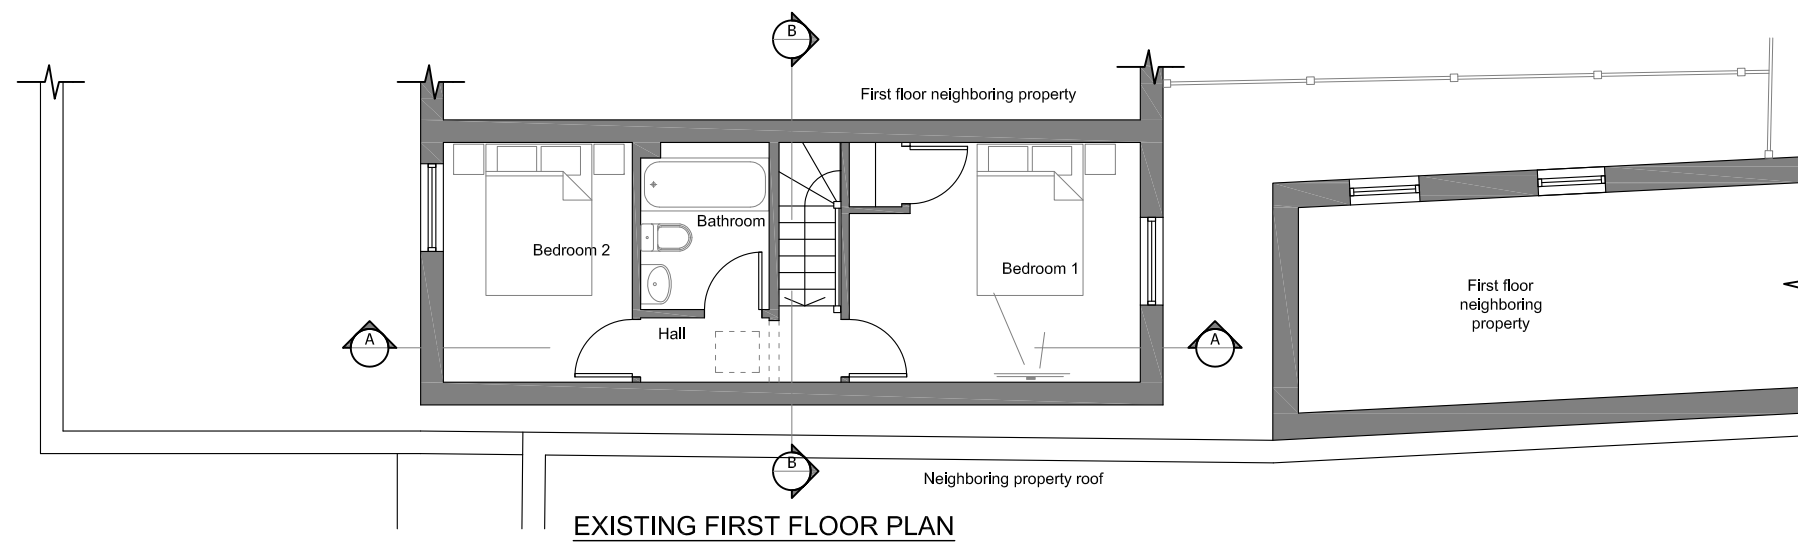


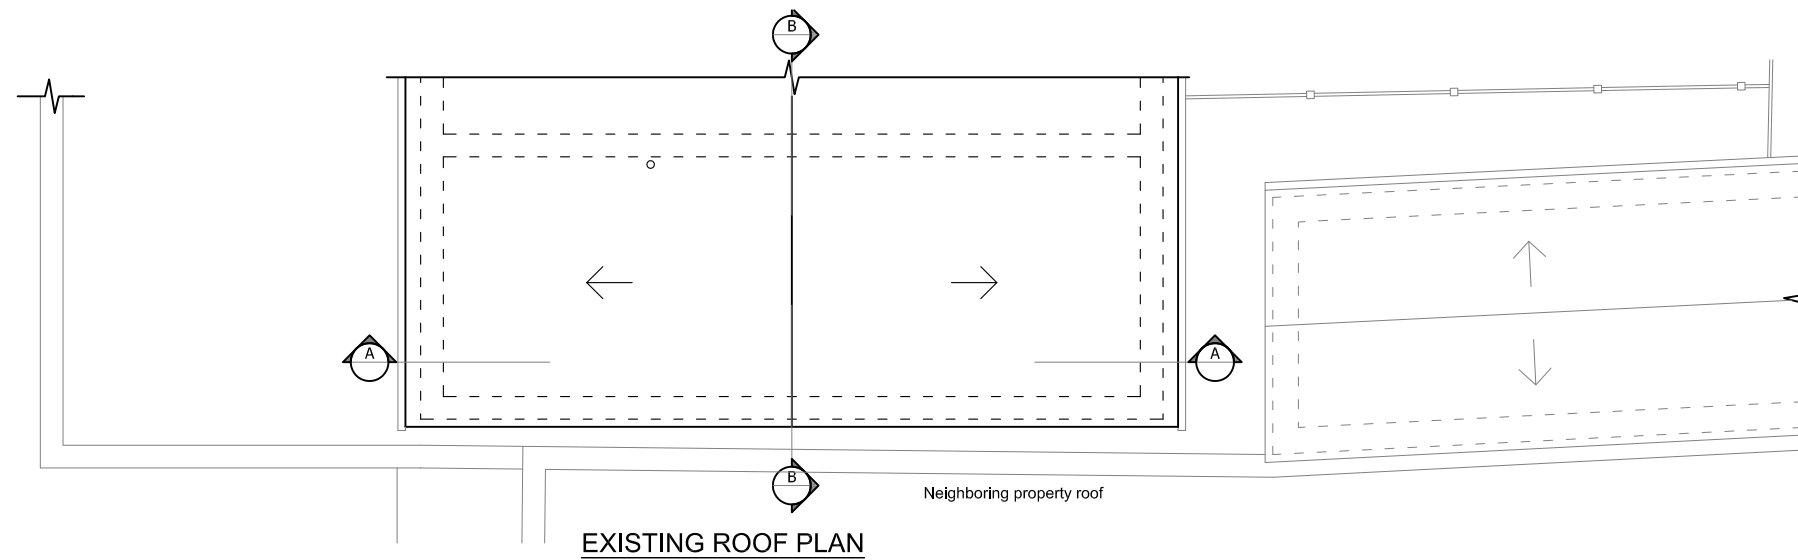

4 GATEHOUSE MEWS, SUDLEY ROAD,
BOGNOR REGIS, PO21 1FJ
SHEET 003

EXISTING PLANS
(SC. 1:100 @ A3)

08.06.2019