




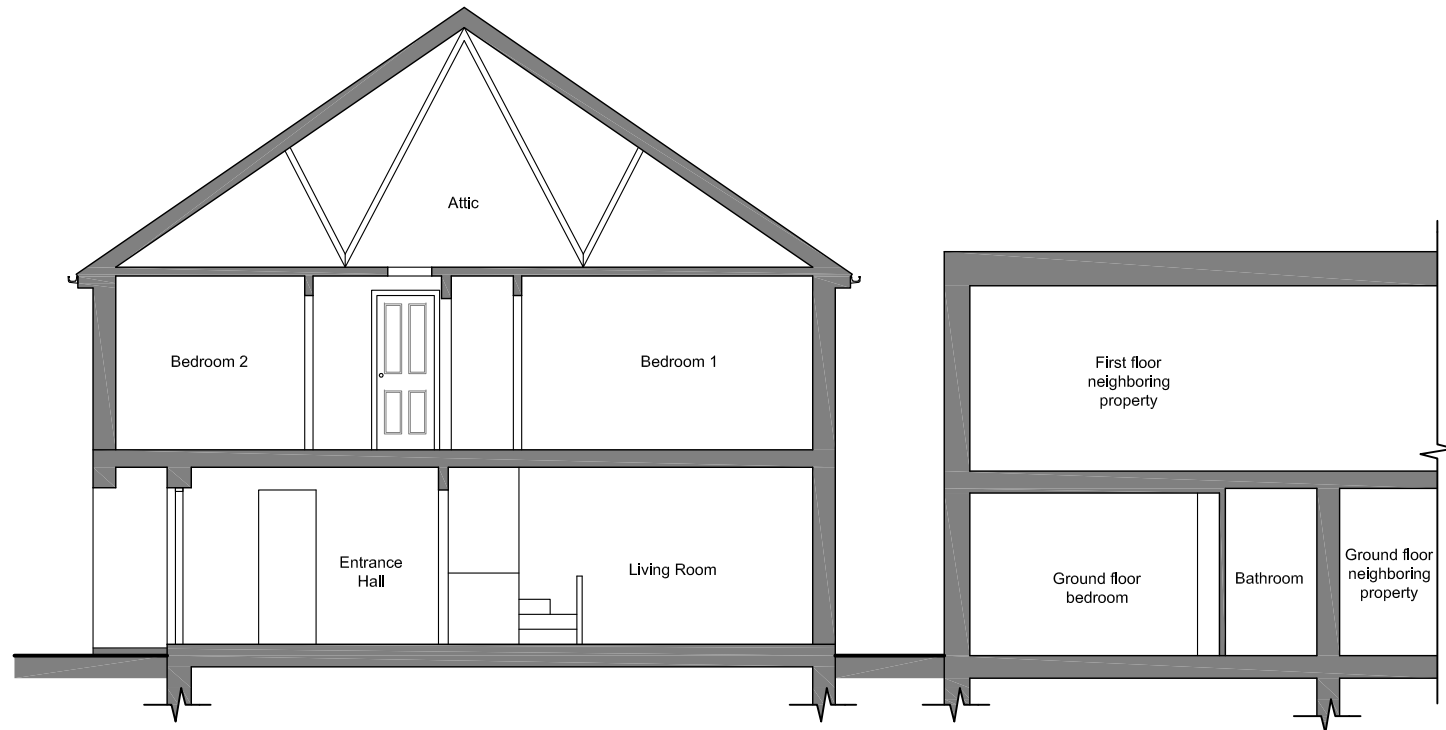


EXISTING SECTION A-A

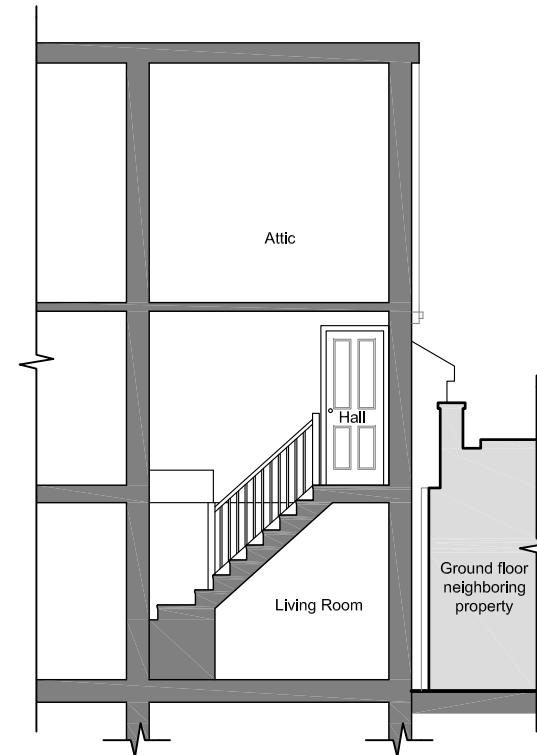


EXISTING
SECTION B-B

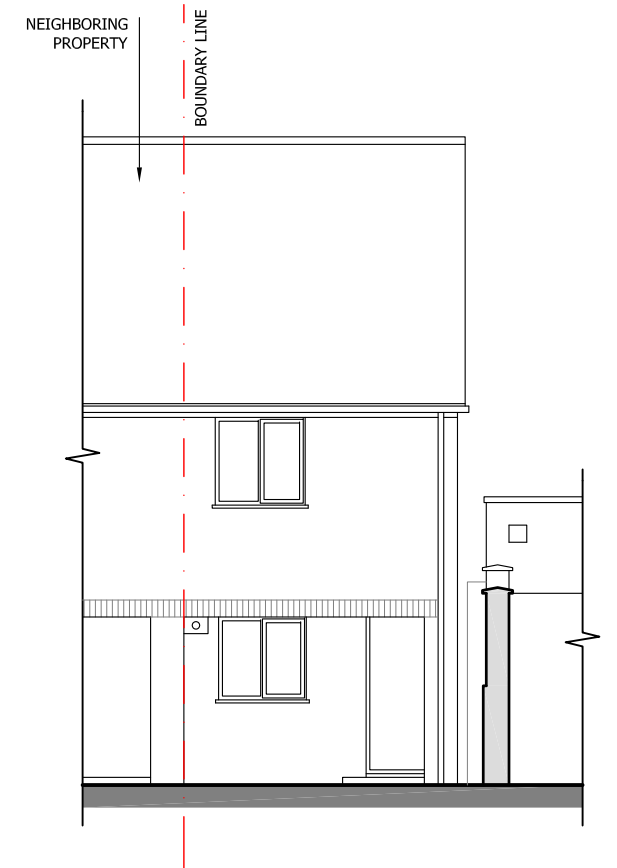

EXISTING NORTH-WEST
FACING ELEVATION

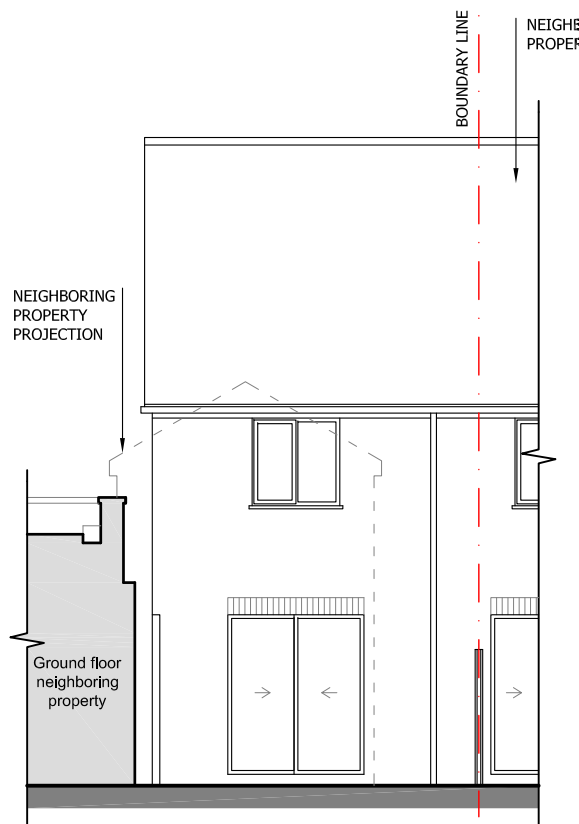


EXISTING SOUTH-EAST
FACING ELEVATION

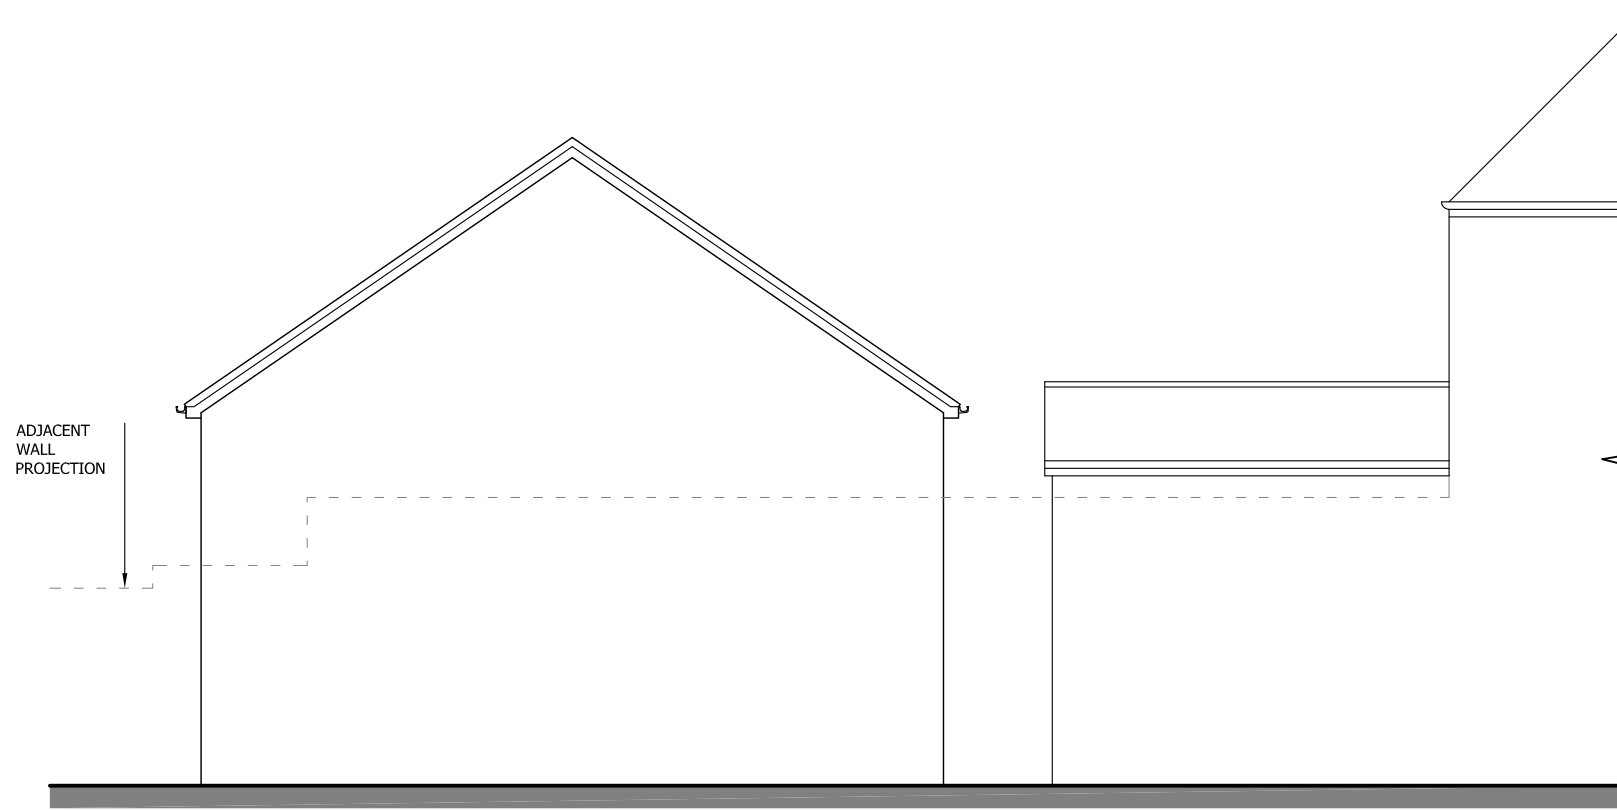

EXISTING SOUTH-WEST
FACING ELEVATION

1:100

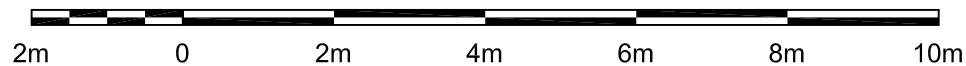

4 GATEHOUSE MEWS, SUDLEY ROAD,
BOGNOR REGIS, PO21 1FJ
SHEET 004

EXISTING SECTIONS AND ELEVATIONS
(SC. 1:100 @ A3)

08.06.2019