

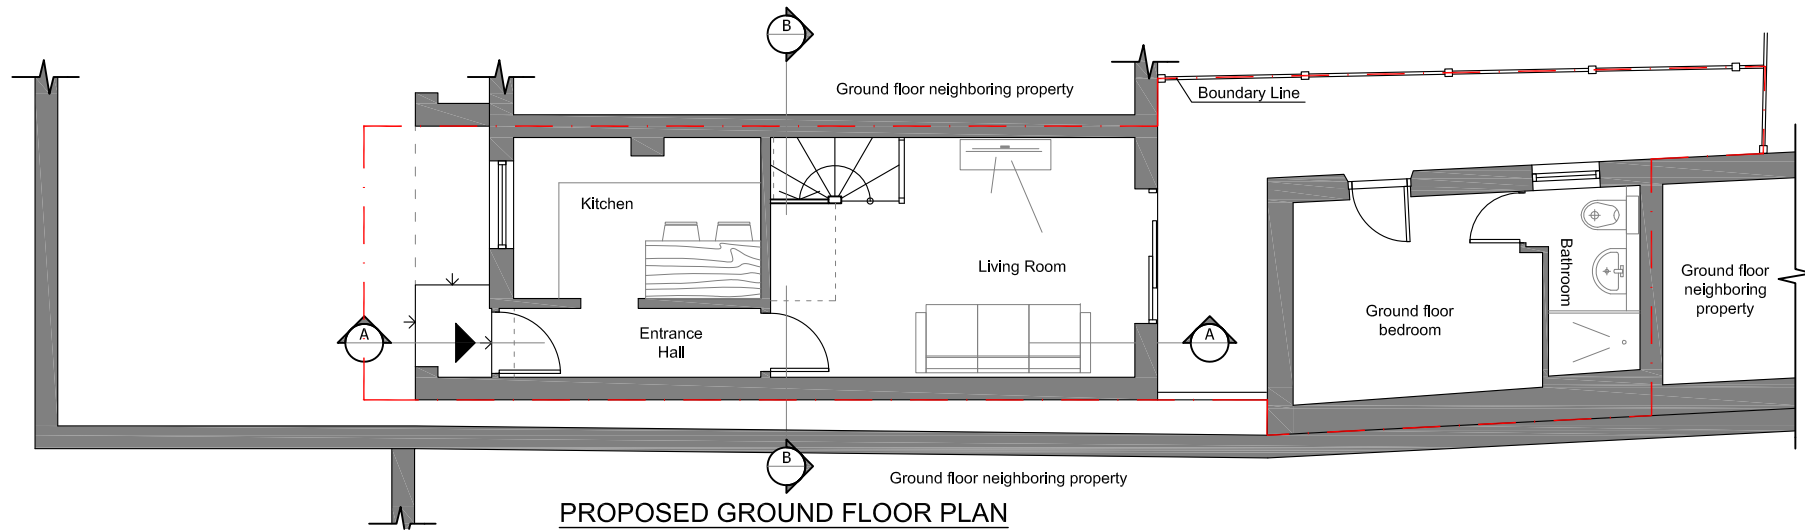
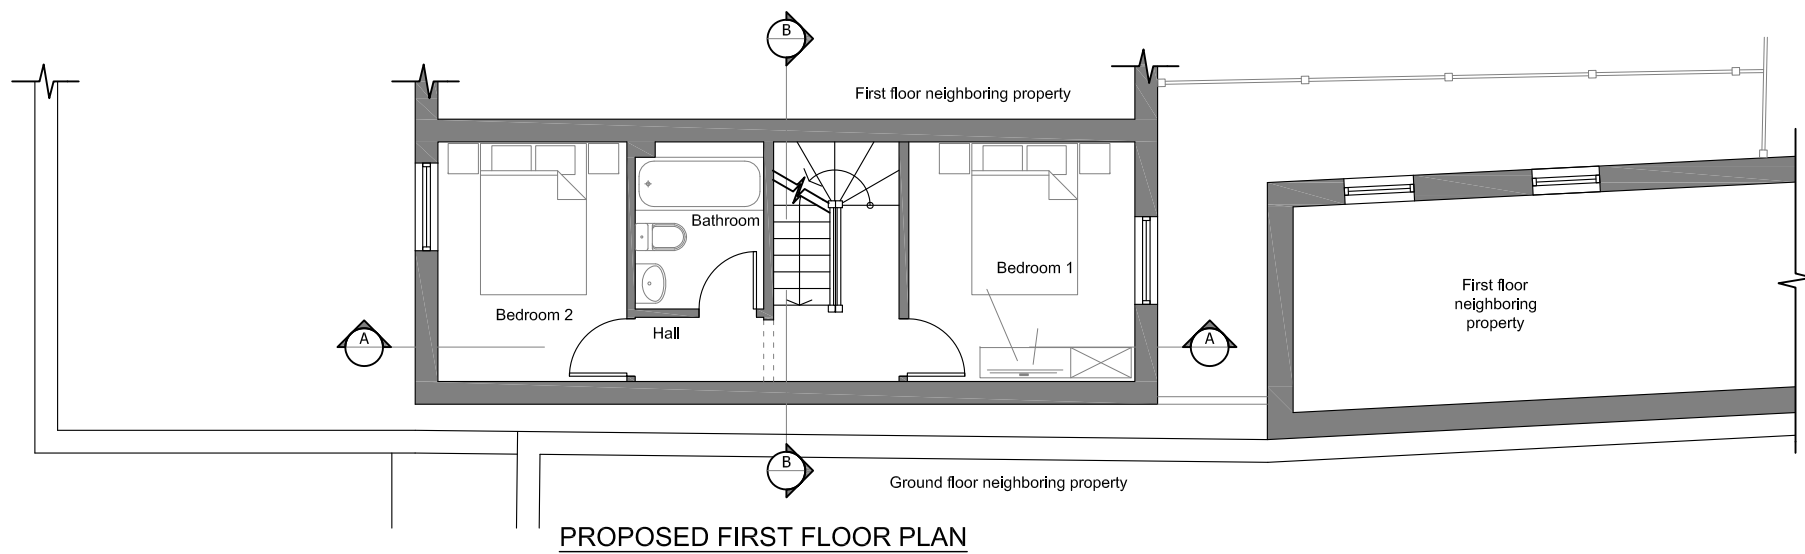
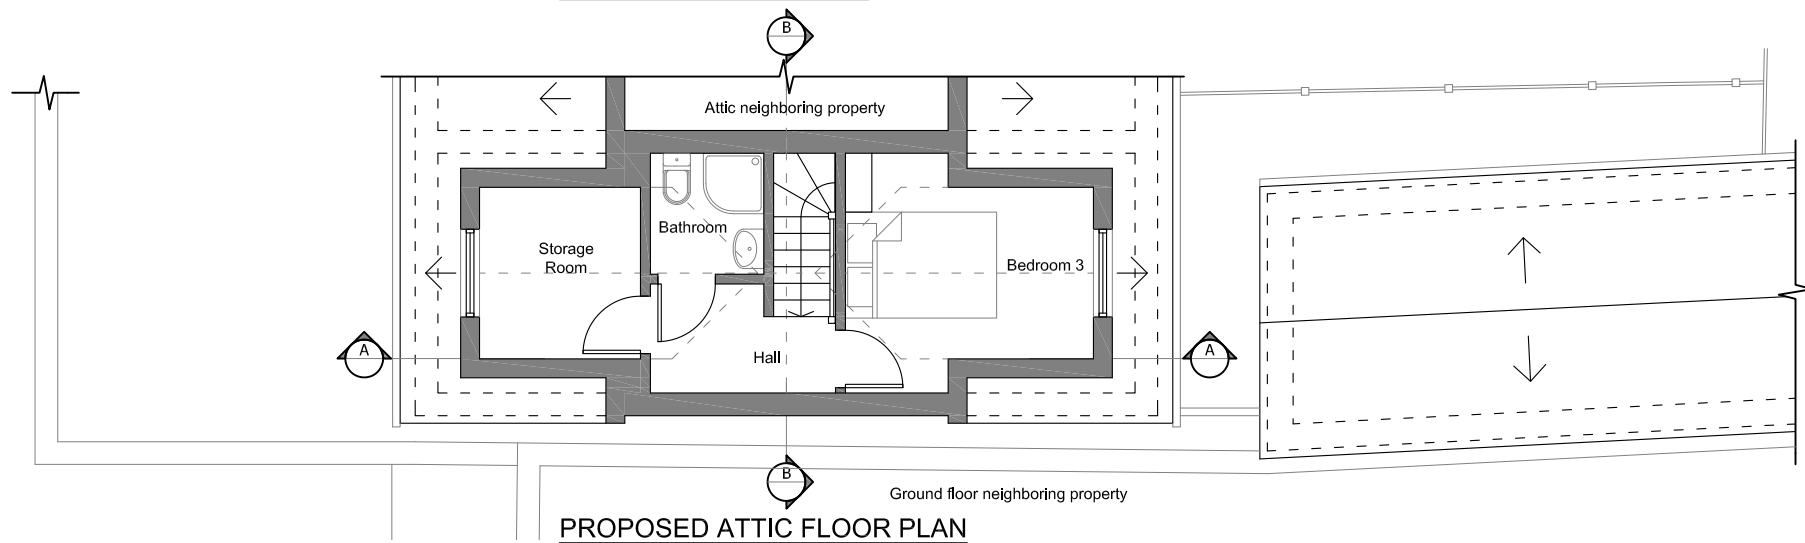


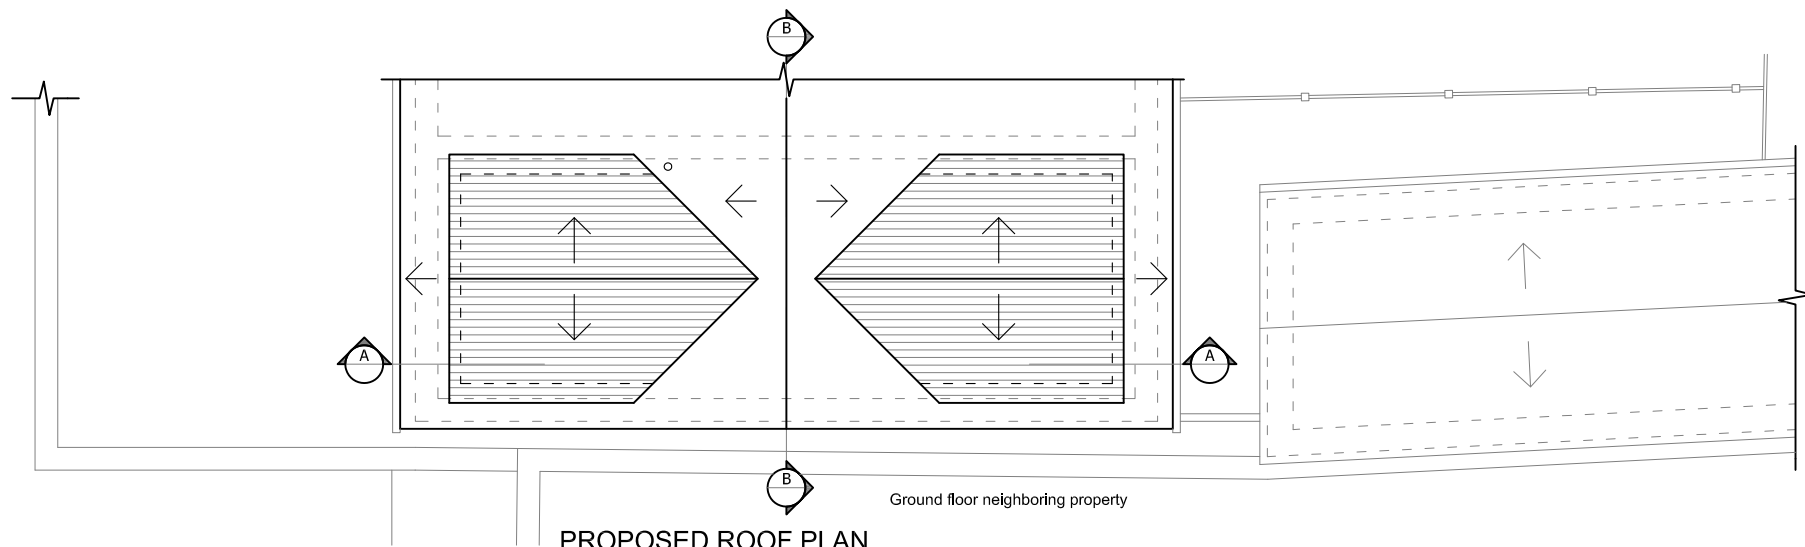

1:100

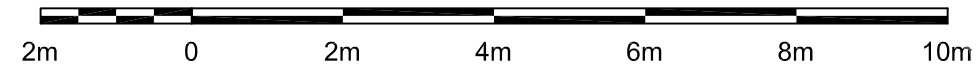

4 GATEHOUSE MEWS, SUDLEY ROAD,
BOGNOR REGIS, PO21 1FJ
SHEET 005

PROPOSED PLANS
(SC. 1:100 @ A3)

08.06.2019