




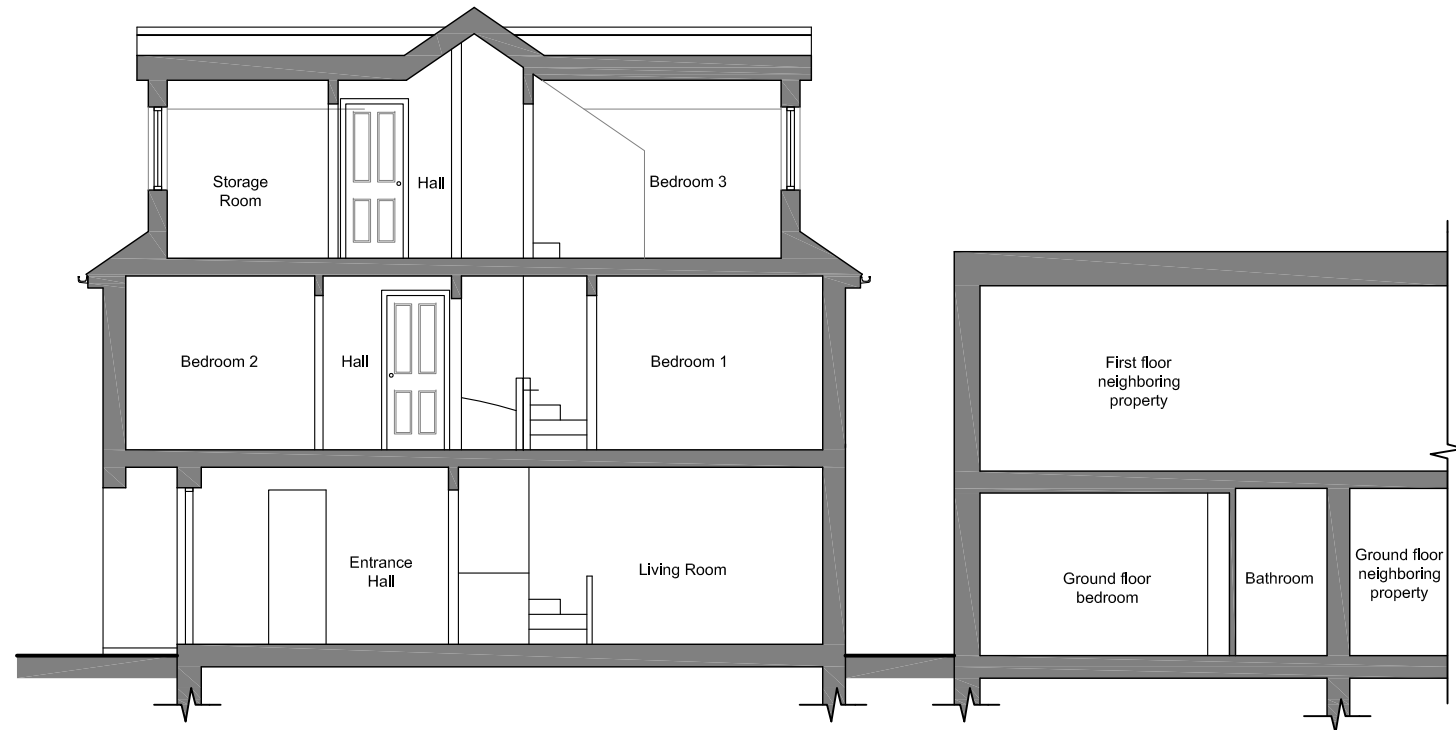


PROPOSED SECTION A-A

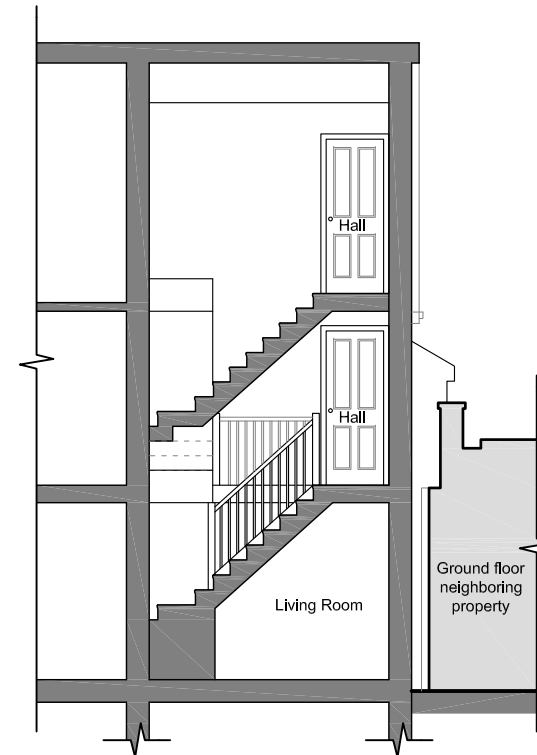


PROPOSED
SECTION B-B

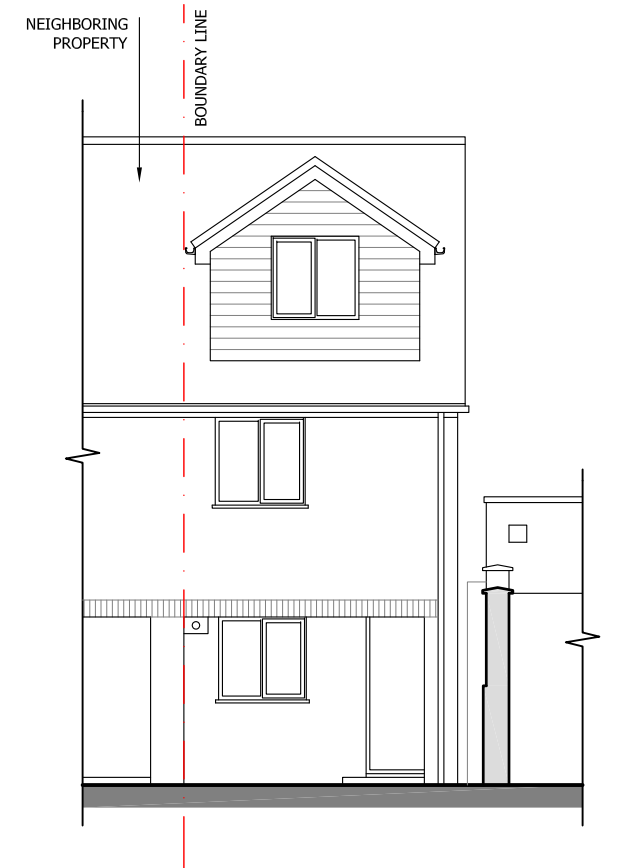

PROPOSED NORTH-WEST
FACING ELEVATION

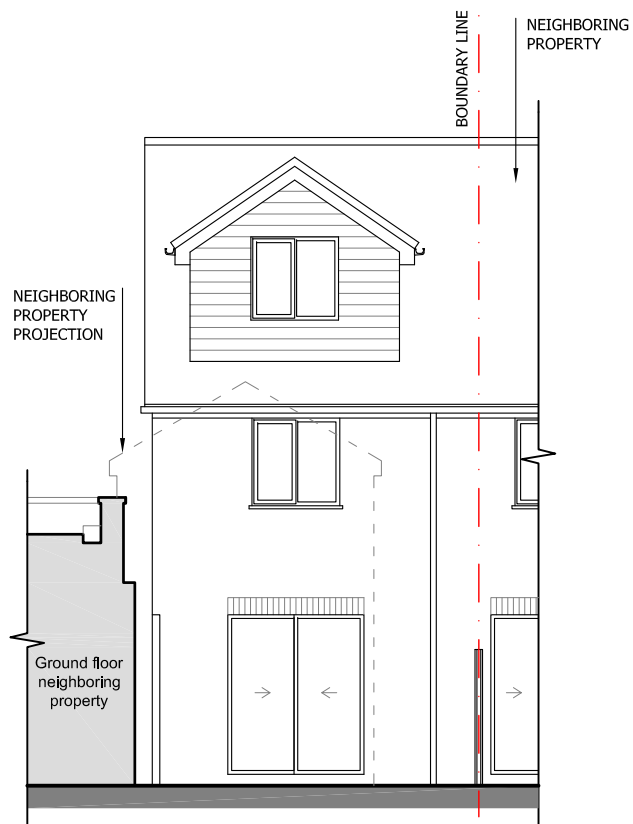


PROPOSED SOUTH-EAST
SECTIONAL ELEVATION

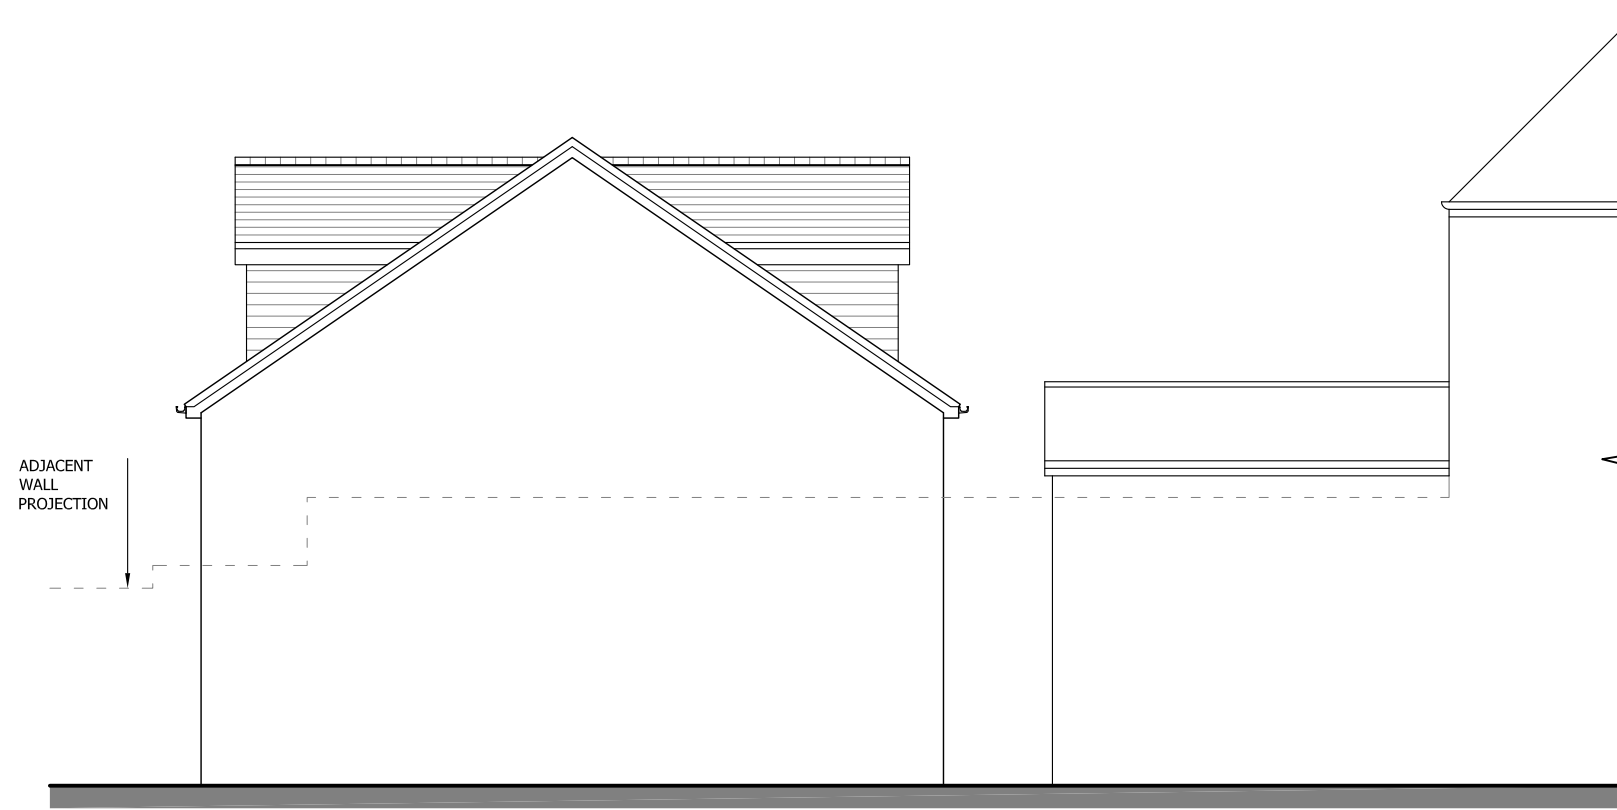

PROPOSED SOUTH-WEST
FACING ELEVATION

1:100

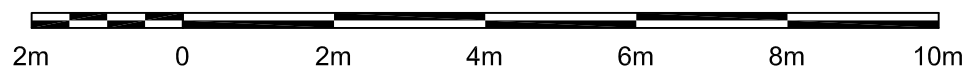

4 GATEHOUSE MEWS, SUDLEY ROAD,
BOGNOR REGIS, PO21 1FJ
SHEET 006

PROPOSED SECTIONS AND ELEVATIONS
(SC. 1:100 @ A3)

08.06.2019