


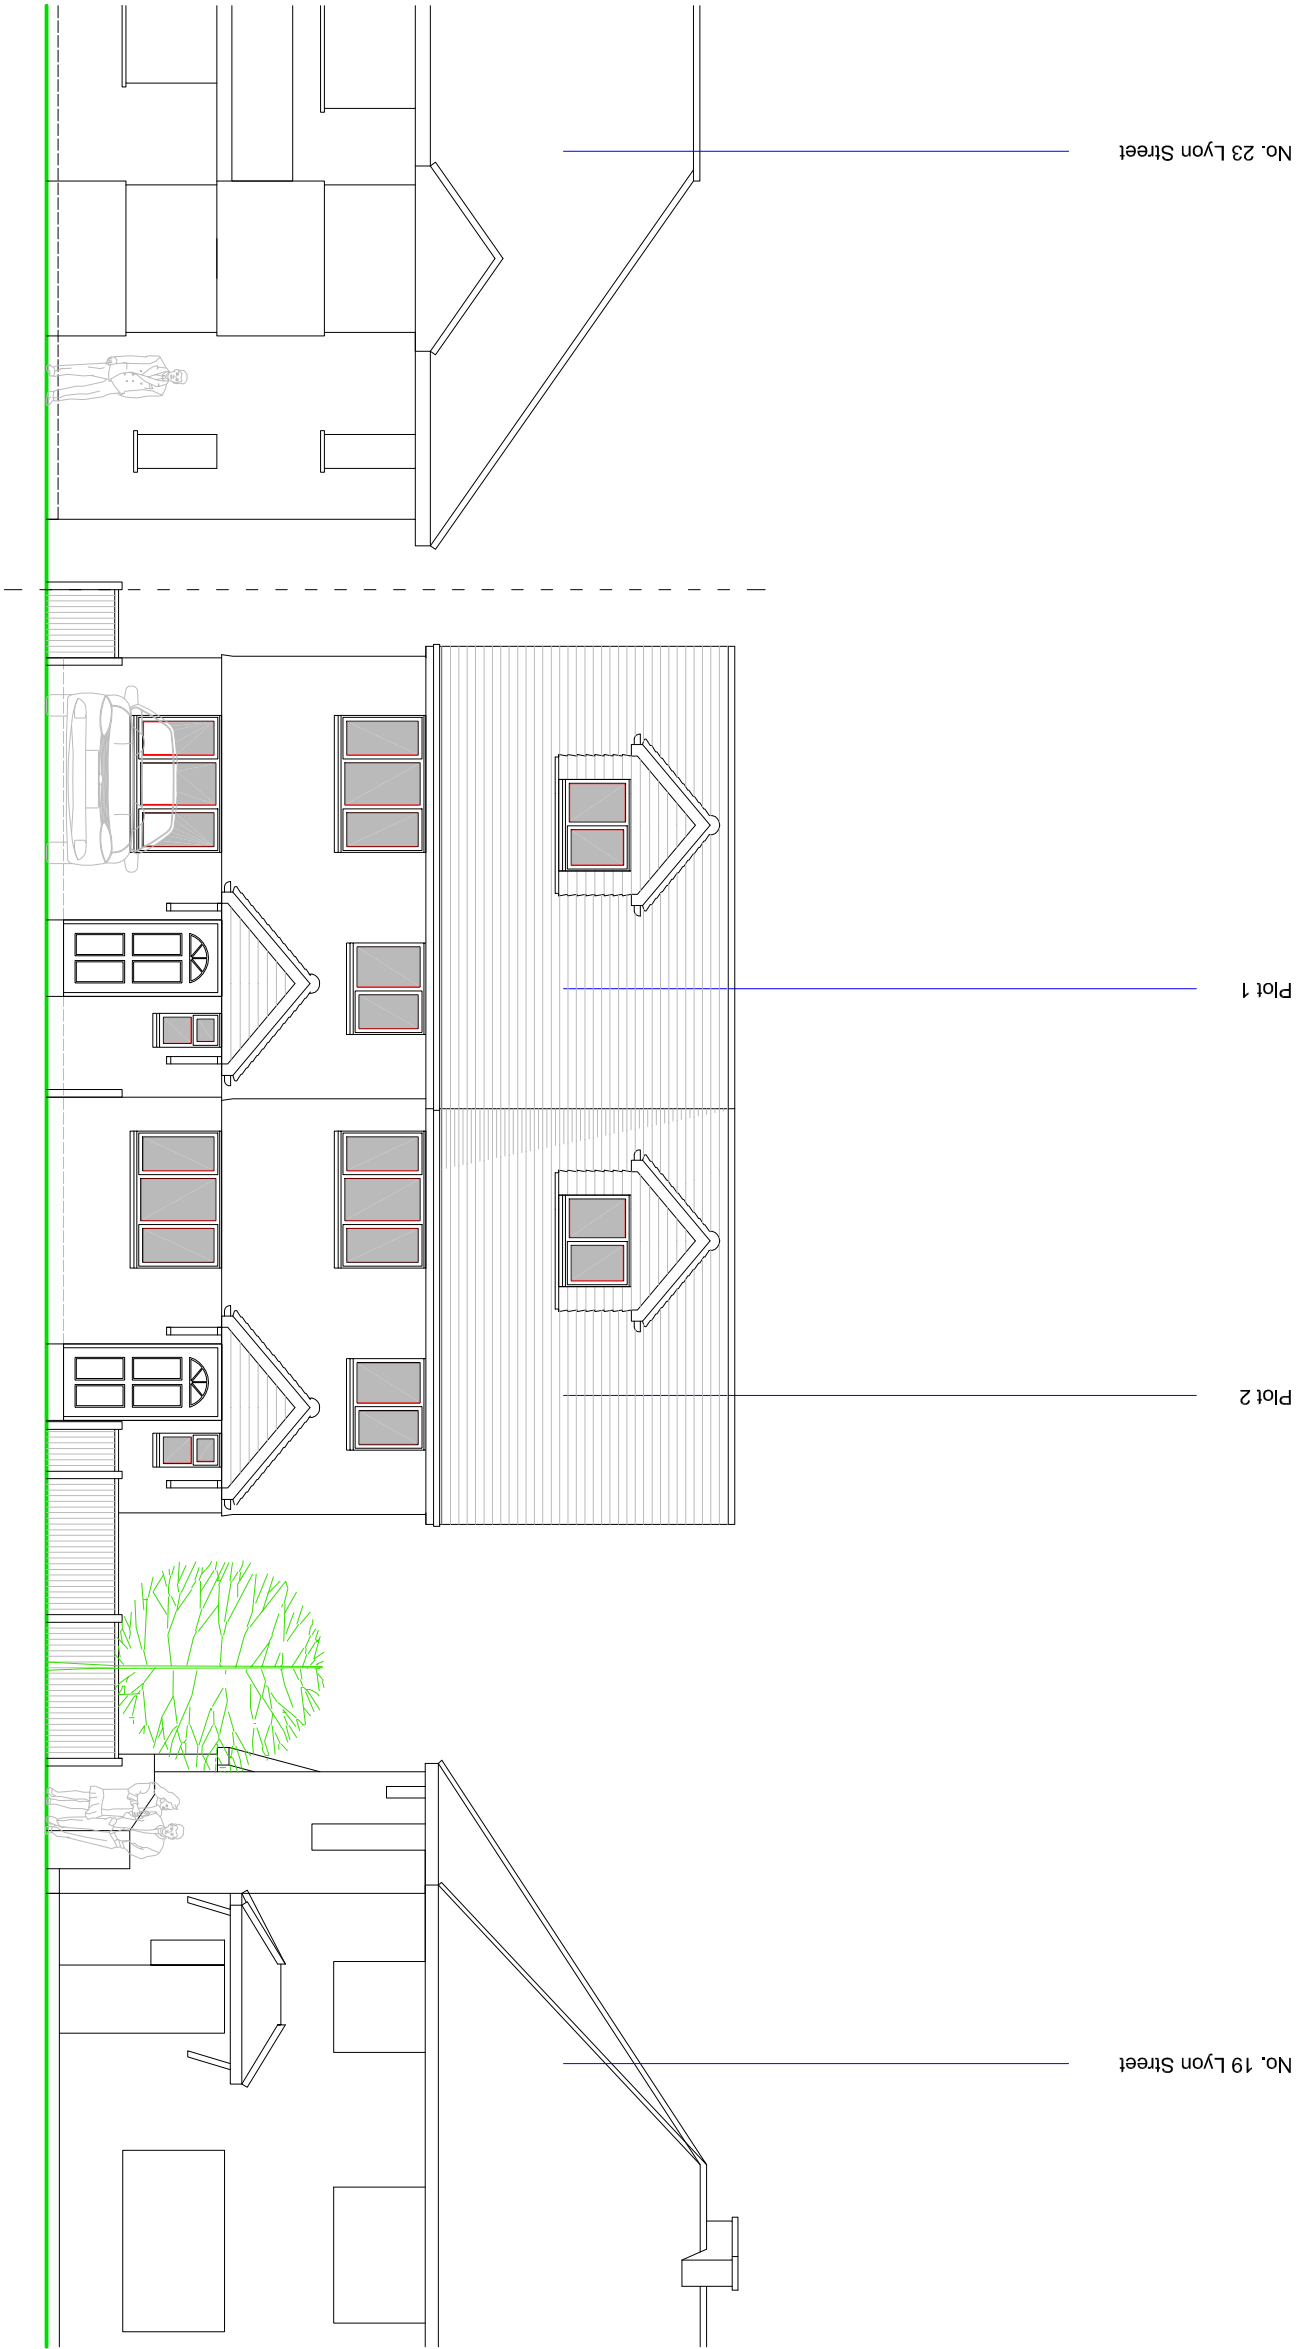

PROPOSED STREET ELEVATION

Scale - 1/100 on A3 paper.

SUSSEX BUILDING CONSULTANCY LIMITED	
40 - 42 SUDLEY ROAD, BOGNOR REGIS, WEST SUSSEX.	
SCALE - 1/100 REV - DATE - 13/10/2026	
 cabé chartered association of building engineers	1 REICRE AVENUE ALDWICK PO21 4HD TEL - 07771 509968

