



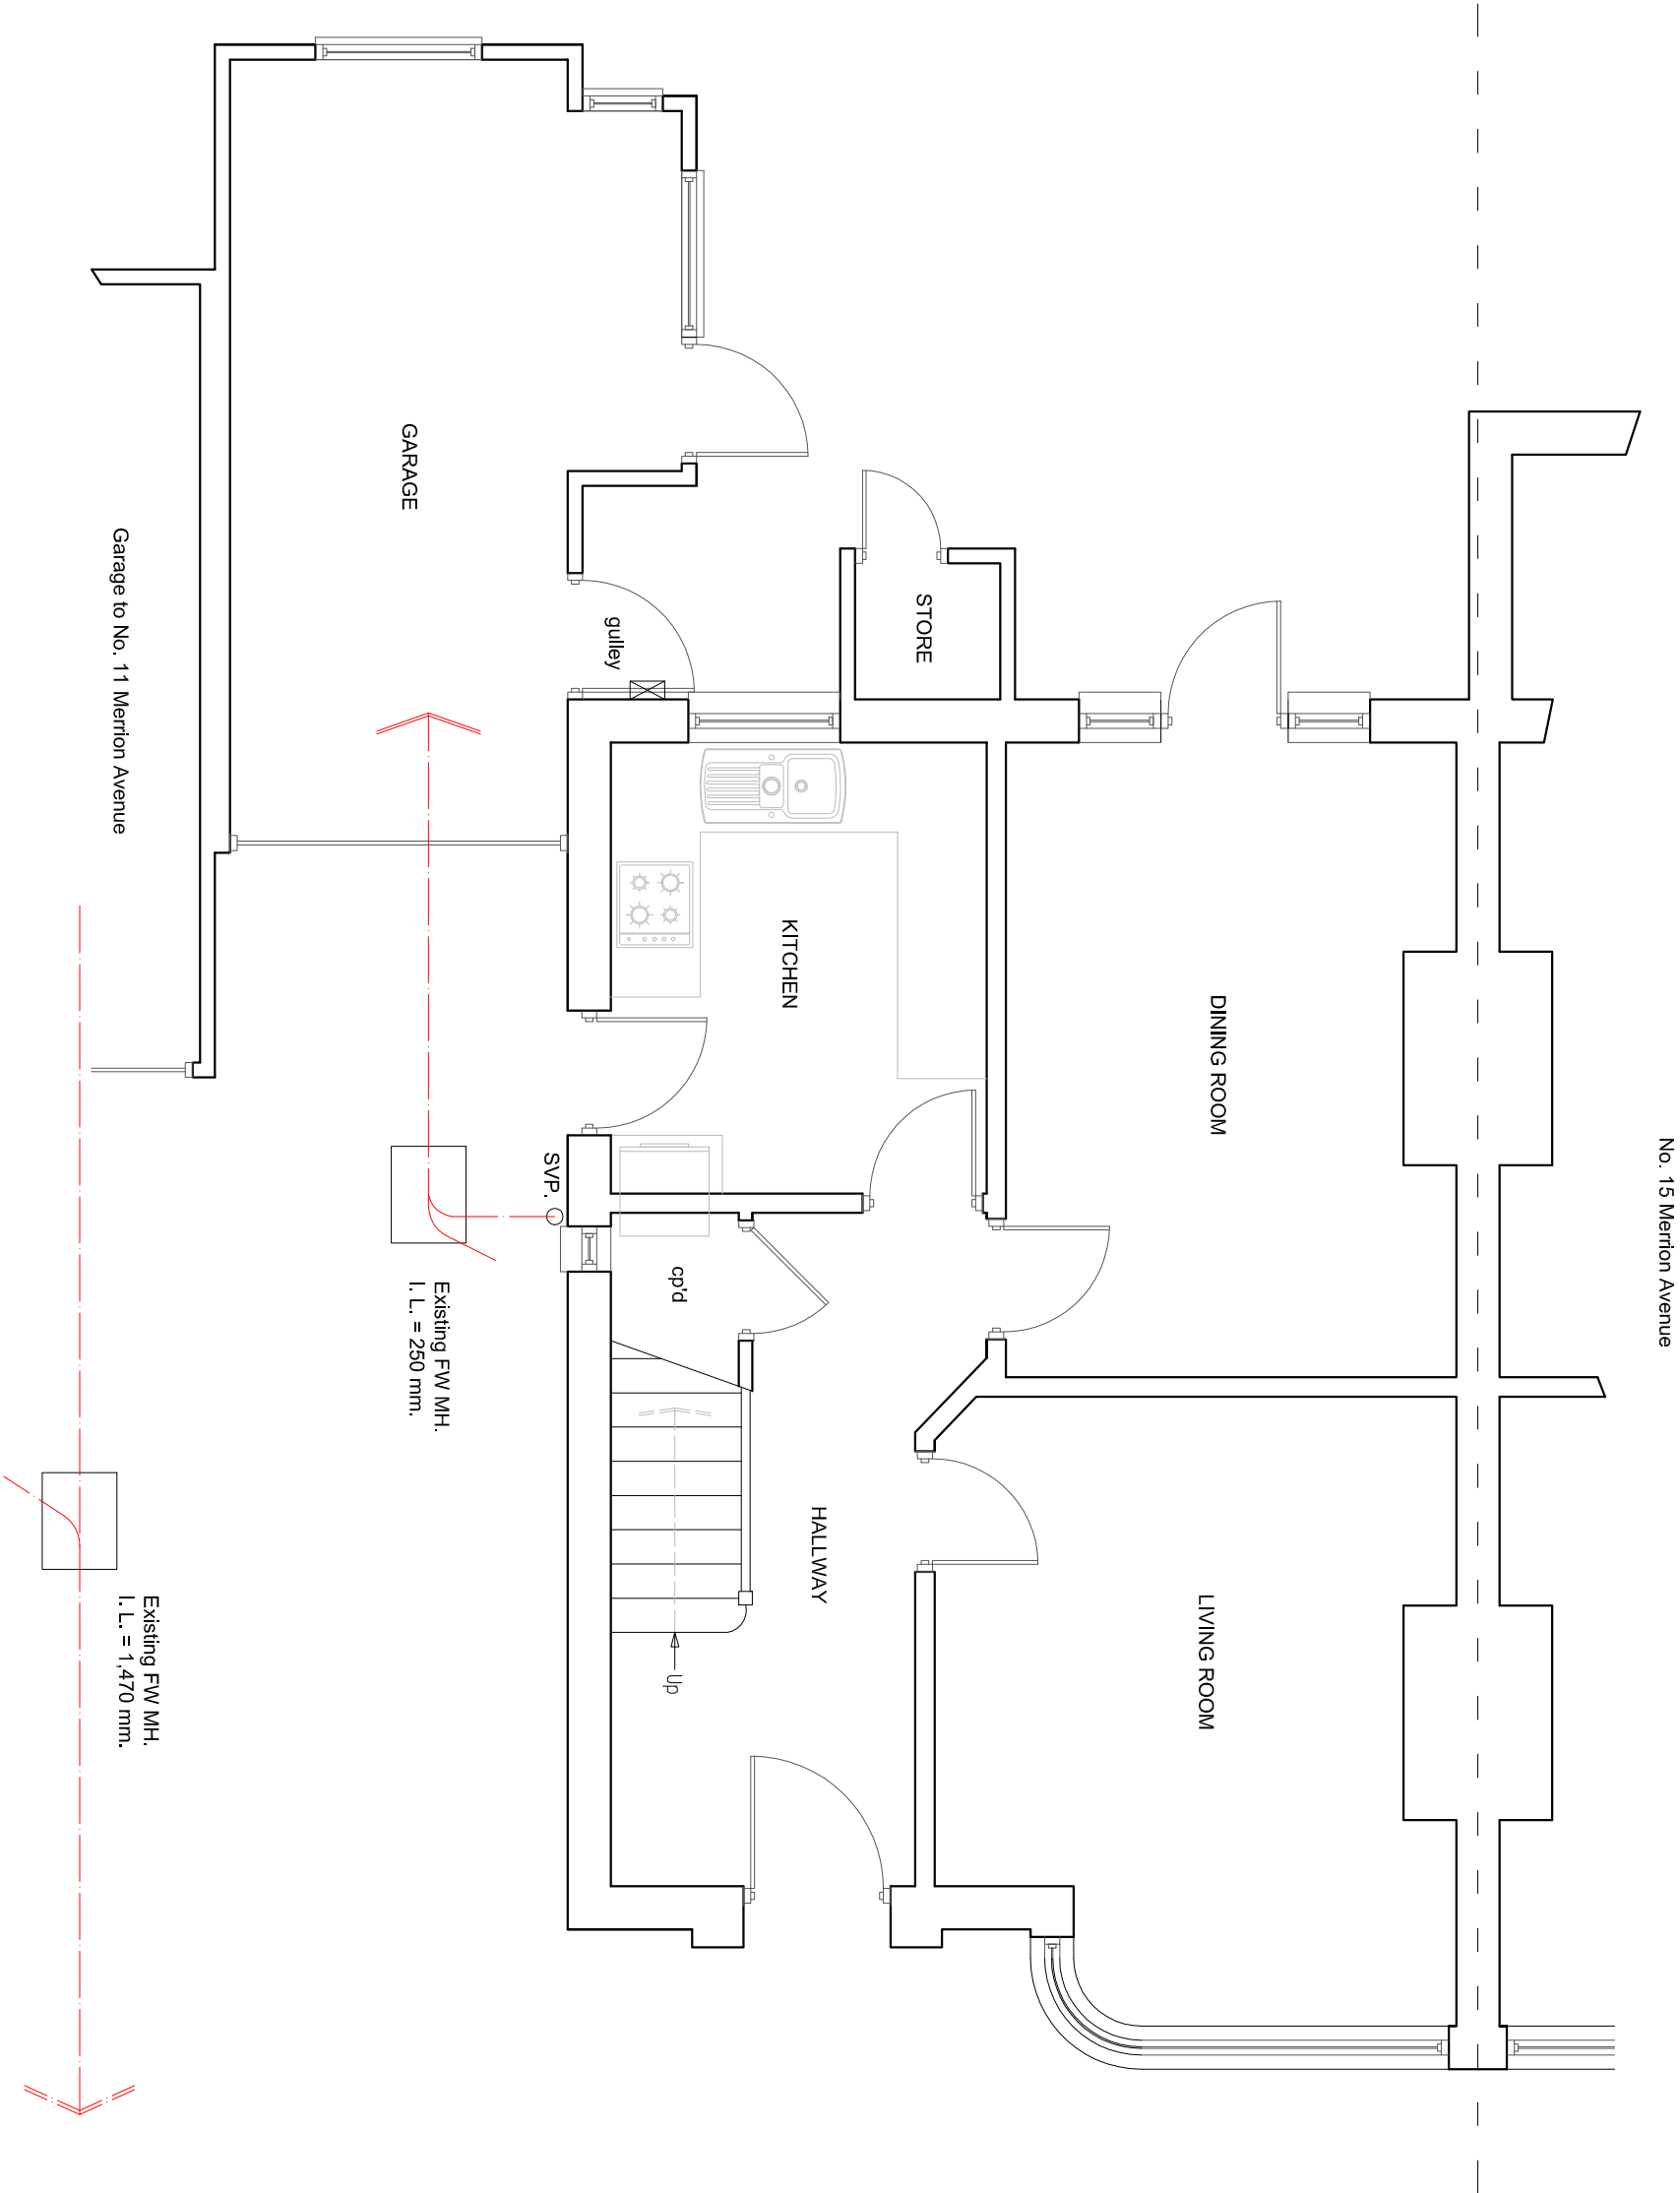

EXISTING GROUND FLOOR PLAN

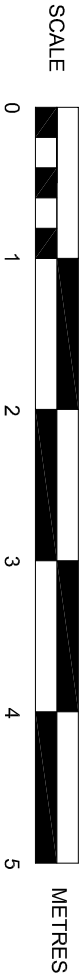

SUSSEX BUILDING CONSULTANCY LIMITED

11A MERRION AVENUE,
BOGNOR REGIS, WEST SUSSEX.

SCALE - 1/50 REV - DATE - 18/03/2018

LABC
partner
3 NORTHCOTE ROAD
BOGNOR REGIS
PO21 5LZ
TEL/FAX - (01243) 861379