


Flanks walls supported using 2 x No. 100 x 225 mm pre-stressed concrete lintols to avoid undermining adjacent building.


No. 15 Merrion Avenue

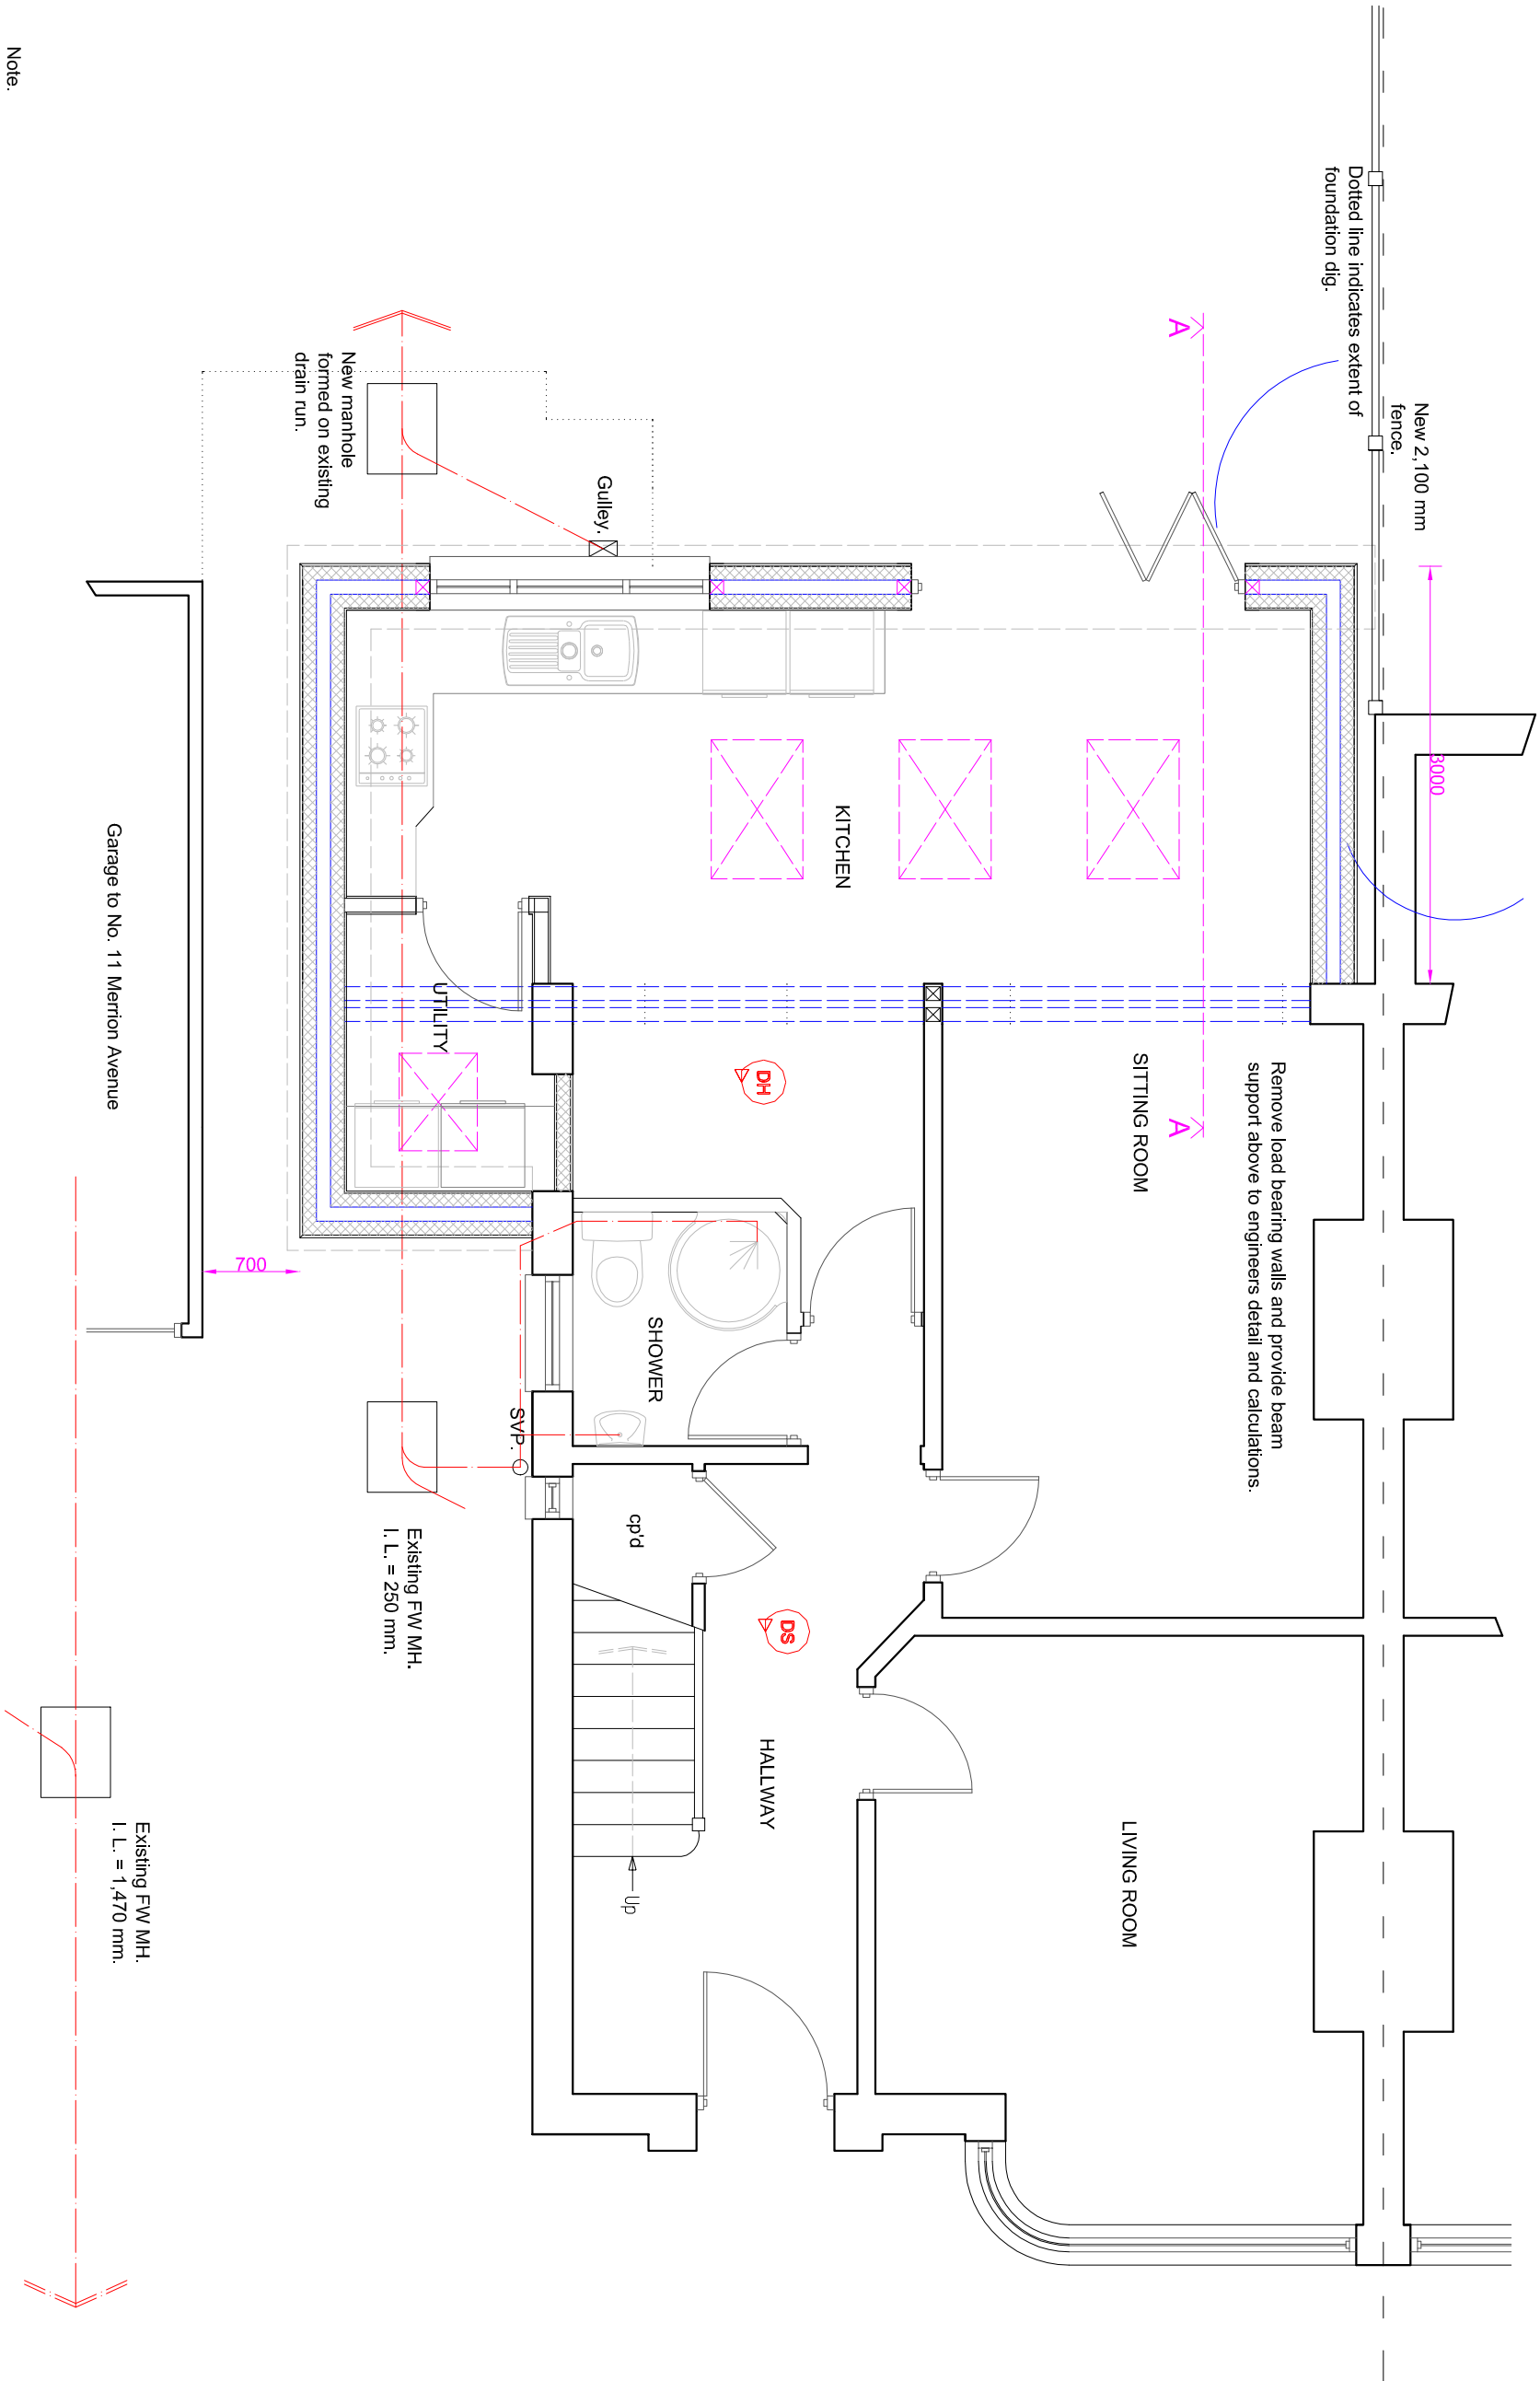

Note.

New and existing drain runs have been taken from a limited access survey and will need to be confirmed on site before works commence and and changes agreed with Building Control.

PROPOSED GROUND FLOOR PLAN

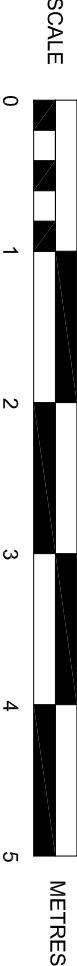

**SUSSEX BUILDING CONSULTANCY LIMITED**

11A MERRION AVENUE,  
BOGNOR REGIS, WEST SUSSEX.

SCALE - 1/50 REV - C DATE - 14/06/2018

partner  
**LABC**

3 NORTHCOTE ROAD  
BOGNOR REGIS  
PO21 9LZ

TEL/FAX - (01243) 861379