


SIGNAGE DETAILS

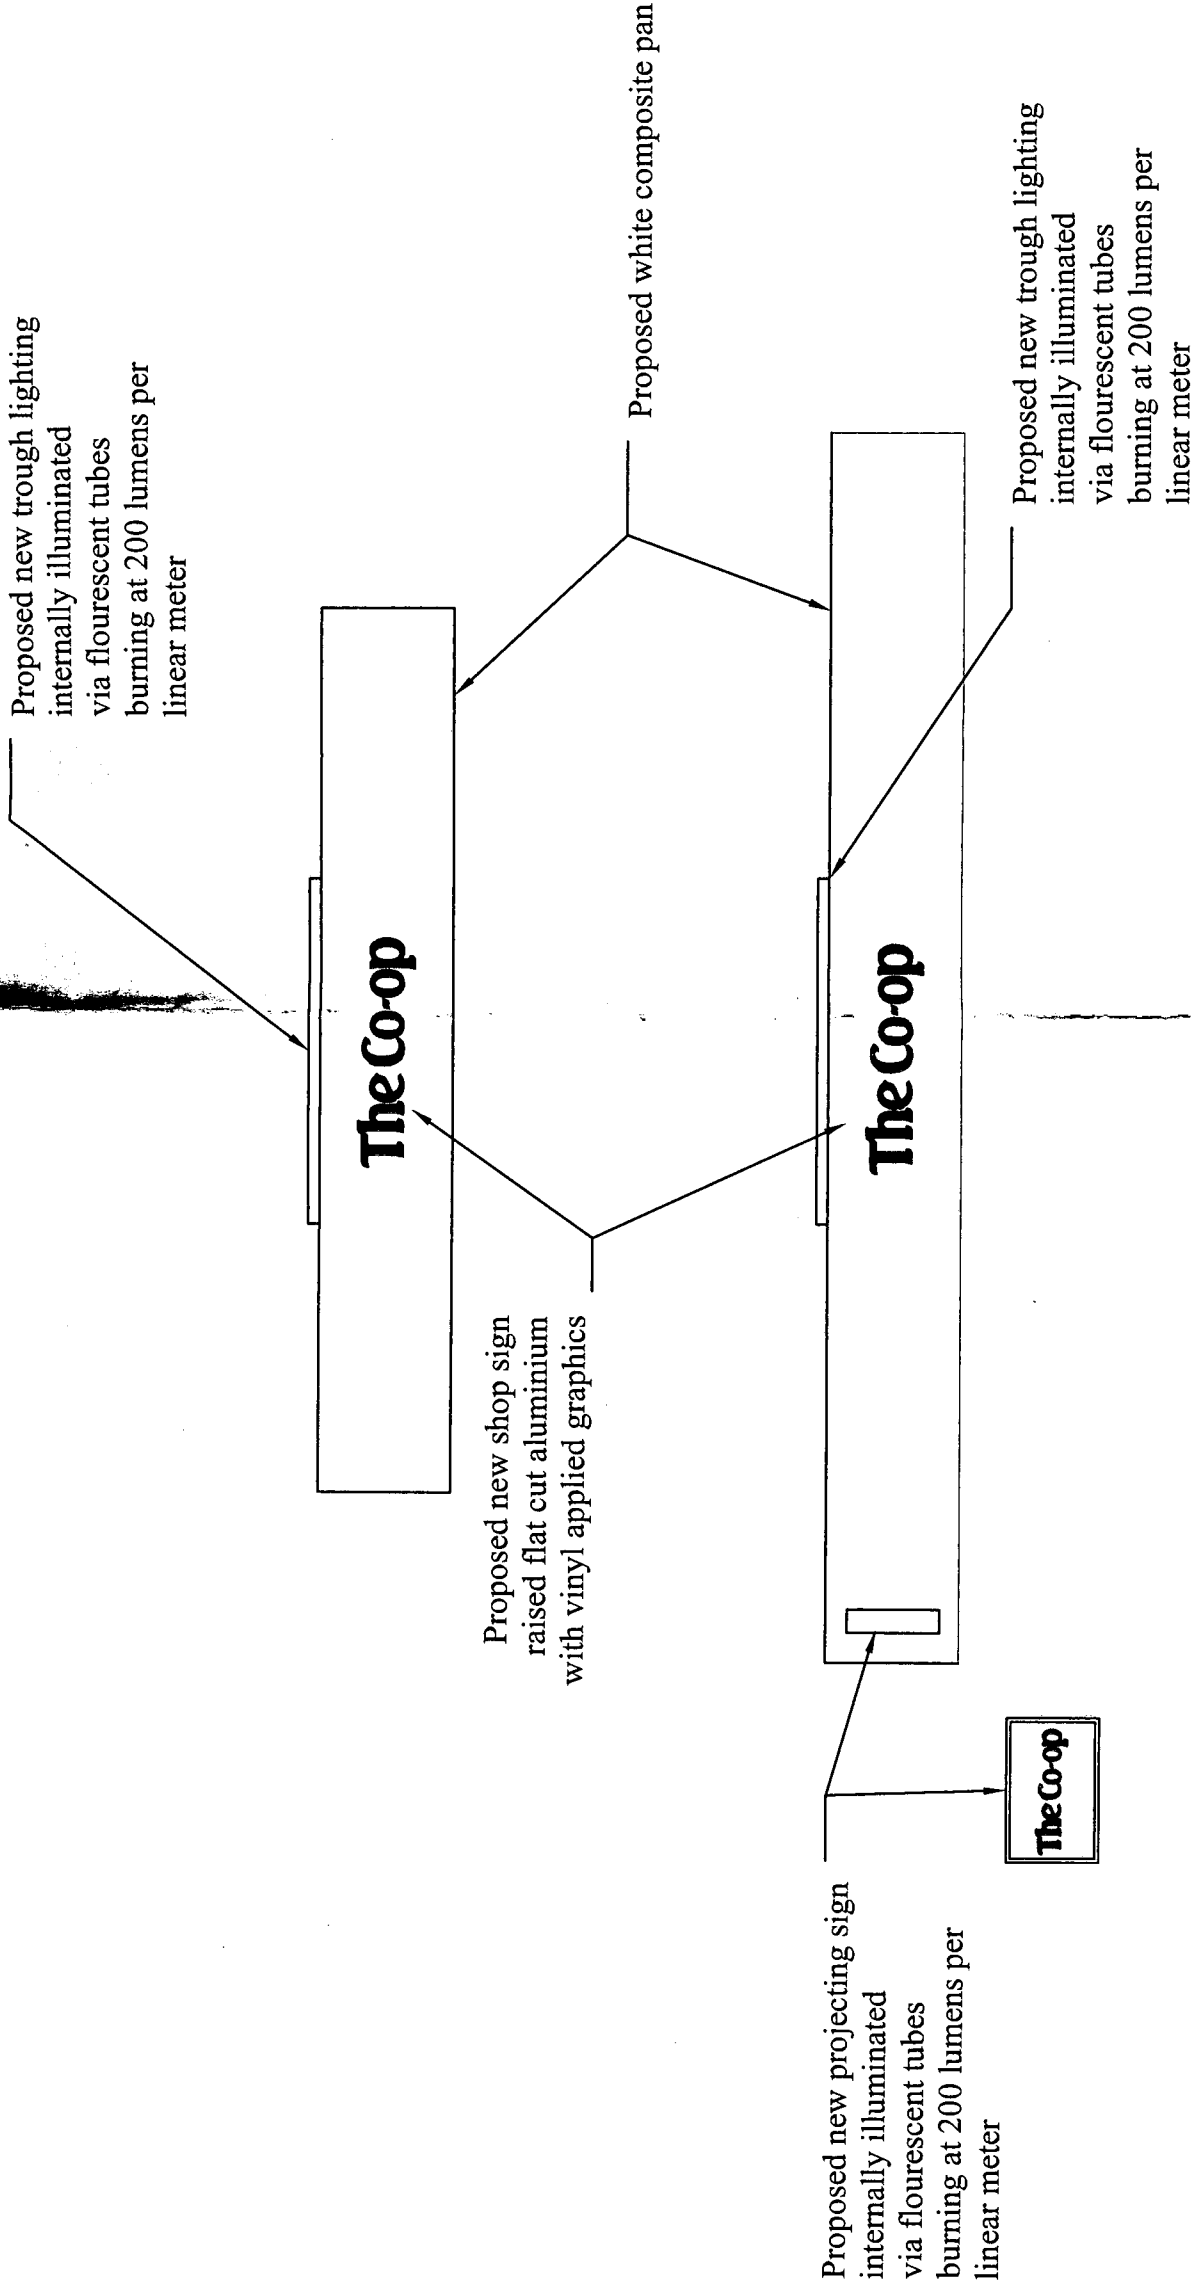

PRINT NAME	SIGN & DATE (APPROVAL)
TED MERDLER	
PHIL PONSONBY	

REV	DESCRIPTION	DATE
	SIGNAGE DETAILS	03/06/08

STORE ADDRESS

Co-op - New HAWTHORN ROAD
152-156 Hawthorn Road
Bognor Regis
West Sussex
PO21 3UR

DRAWING NO.	COOP- New Hawthorn Rd-SIGN	REV	1
DRAWN BY	DIC	SCALE	1:50
SALES AREA	2999 Sq.ft	278	Sq.m
RETAIL	1600 Sq.ft	149	Sq.m
CLUSTER GROUP	LARGE CONVENIENCE		

TOTAL DESIGN
SHOPFITTING SERVICES LTD

Unit 4, City Grove Trading Estate
Woodside Road, Eastleigh, Hampshire, SO50 4ET
Telephone: 023 8052 9295
Fax: 023 8062 9087
E-mail: info@totaldesignshopfitting.com